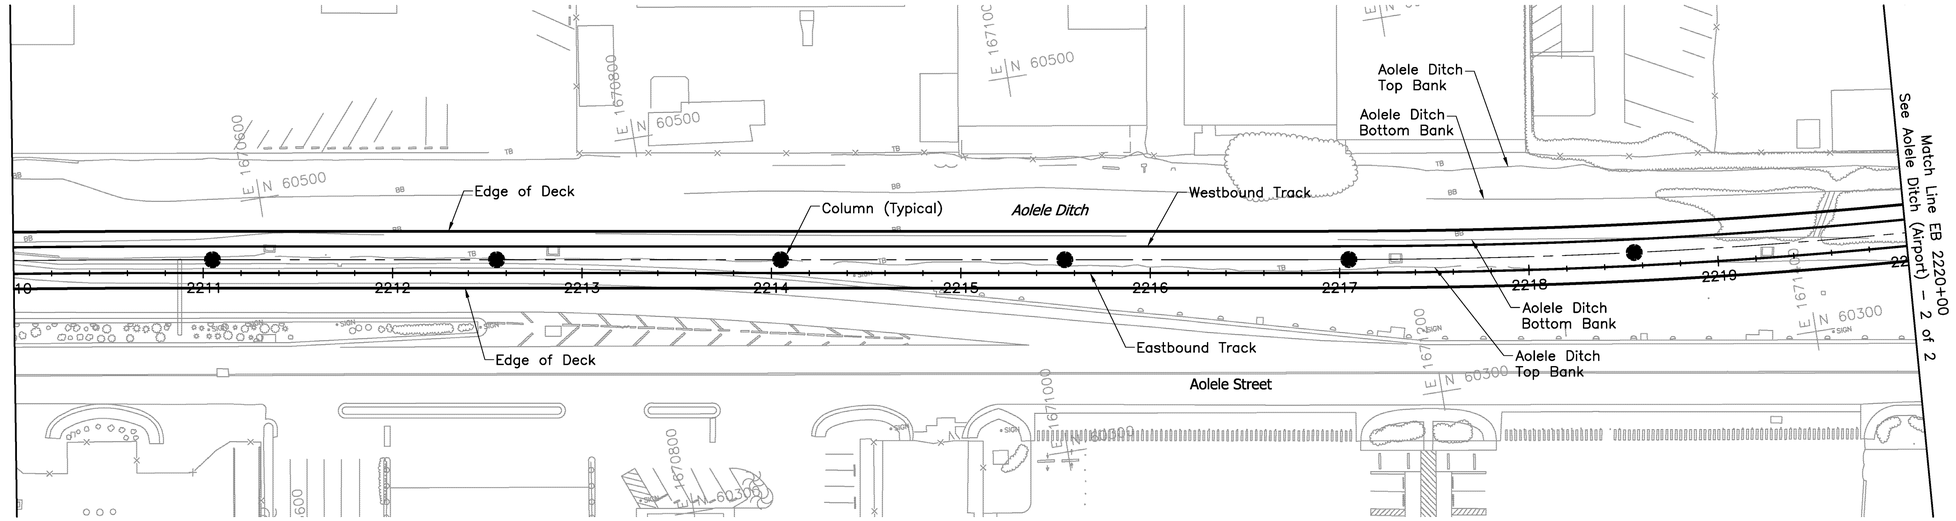

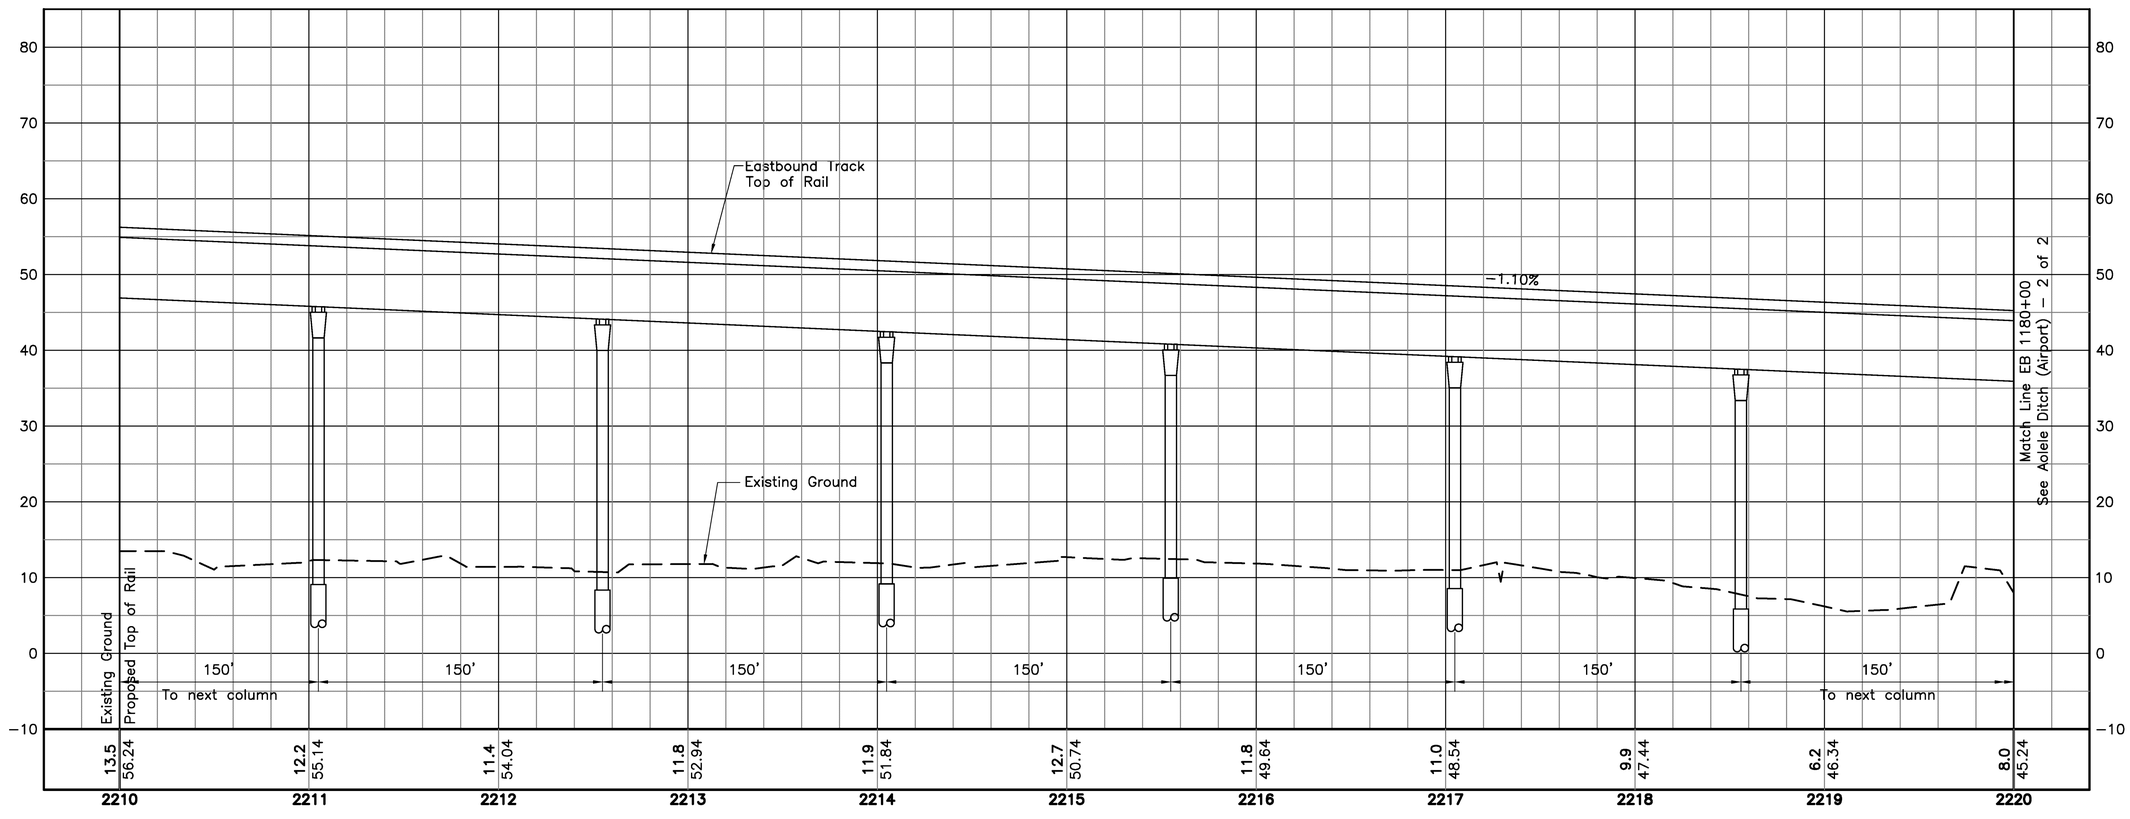

CITY & COUNTY OF HONOLULU

DEPARTMENT OF TRANSPORTATION SERVICES
RAPID TRANSIT DIVISION

HONOLULU HIGH-CAPACITY TRANSIT CORRIDOR PROJECT

Scale:
HORIZ. 40' 0' 40'
VERT. 10' 0' 10'

STREAM CROSSINGS
ALIGNMENT PLANS AND PROFILES

AOLELE DITCH (AIRPORT) - 1 OF 2
PLAN AND PROFILE

STA 2210+00 TO STA 2220+00

Page No. 19 of 25
Drawing No: **SITE 25**
Date: 05–22–09

AR00135650

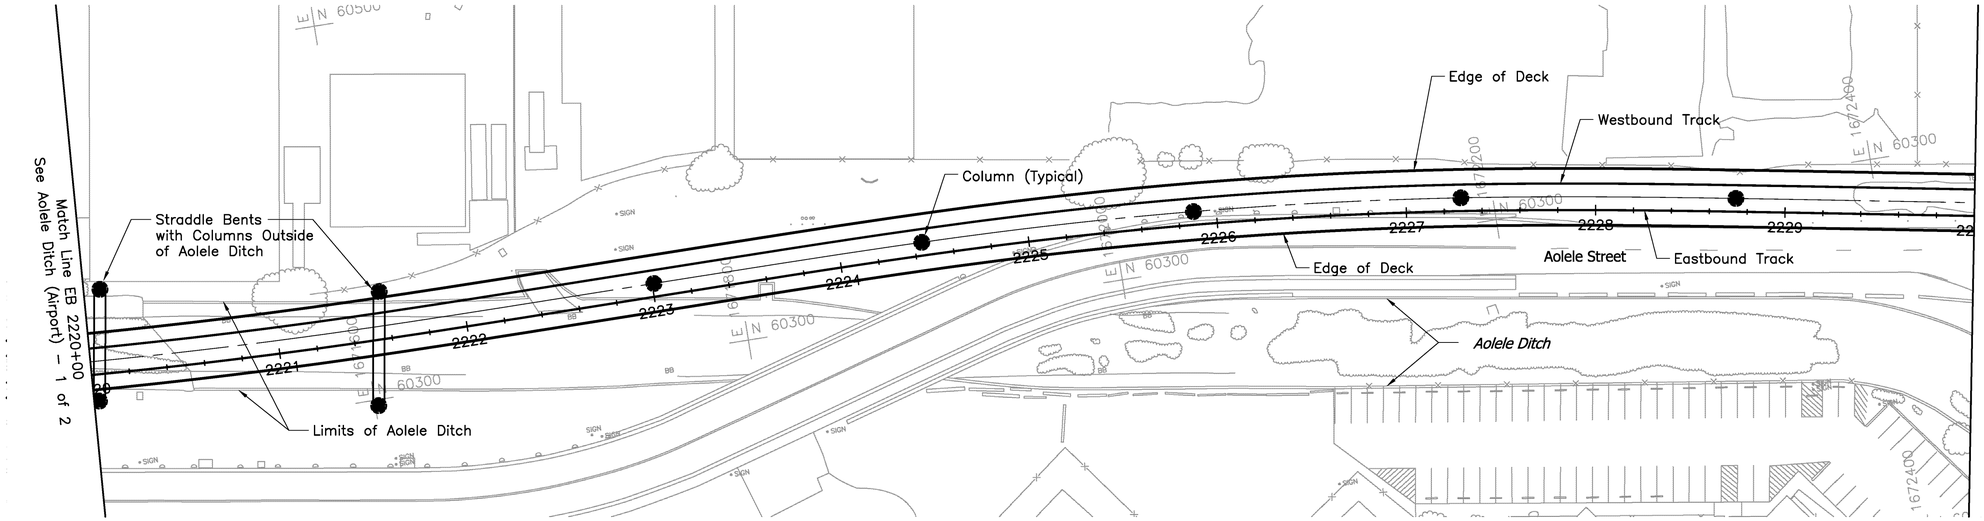

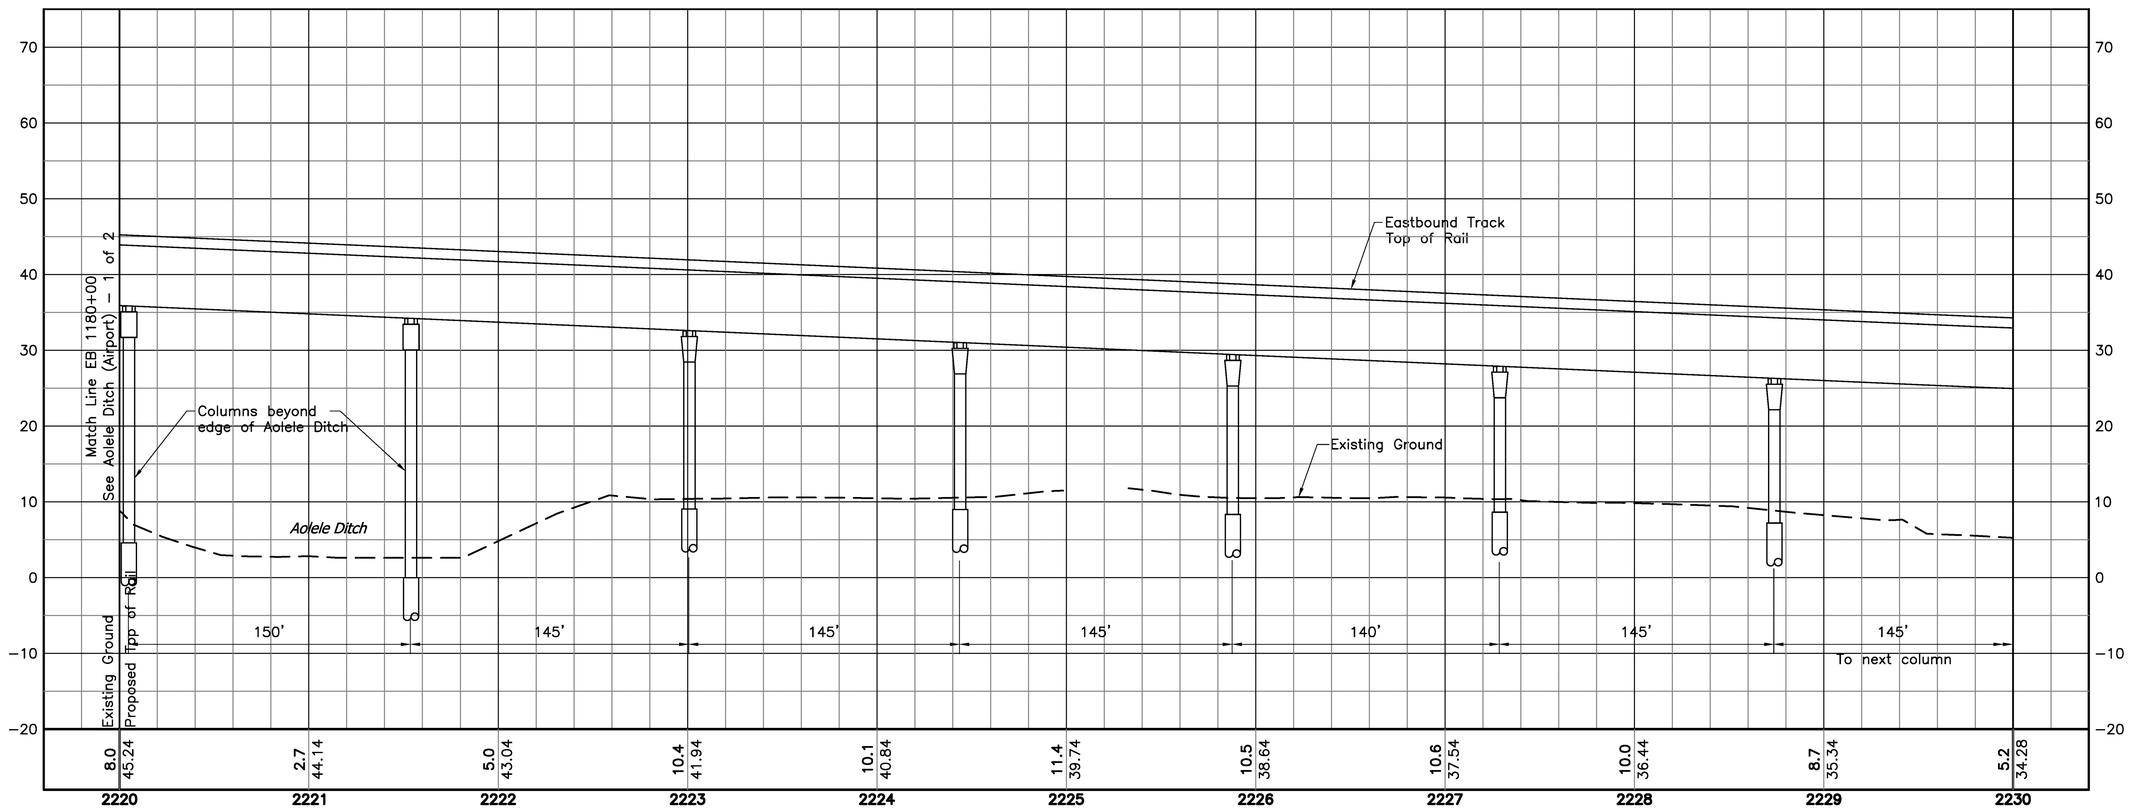

CITY & COUNTY OF HONOLULU

DEPARTMENT OF TRANSPORTATION SERVICES
RAPID TRANSIT DIVISION

HONOLULU HIGH-CAPACITY TRANSIT CORRIDOR PROJECT

Scale:
HORIZ. 40' 0' 40'
VERT. 10' 0' 10'

STREAM CROSSINGS
ALIGNMENT PLANS AND PROFILES

AOLELE DITCH (AIRPORT) - 2 OF 2
PLAN AND PROFILE

STA 2220+00 TO STA 2230+00

Page No. 20 of 25
Drawing No: **SITE 25**
Date: 05–27–09

2009–05–28 8:05 AM K:\CADD\Corps Permitting\RMTC's PDF n DWGs\Streams.dwg

AR00135651