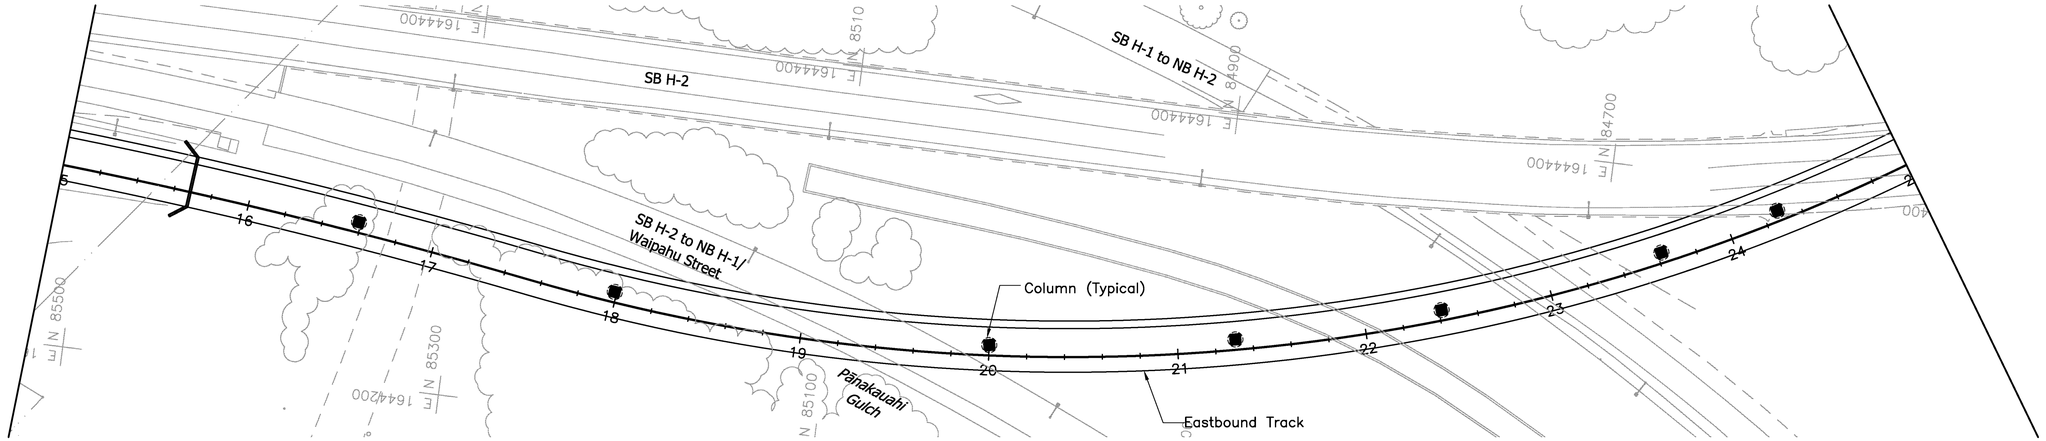

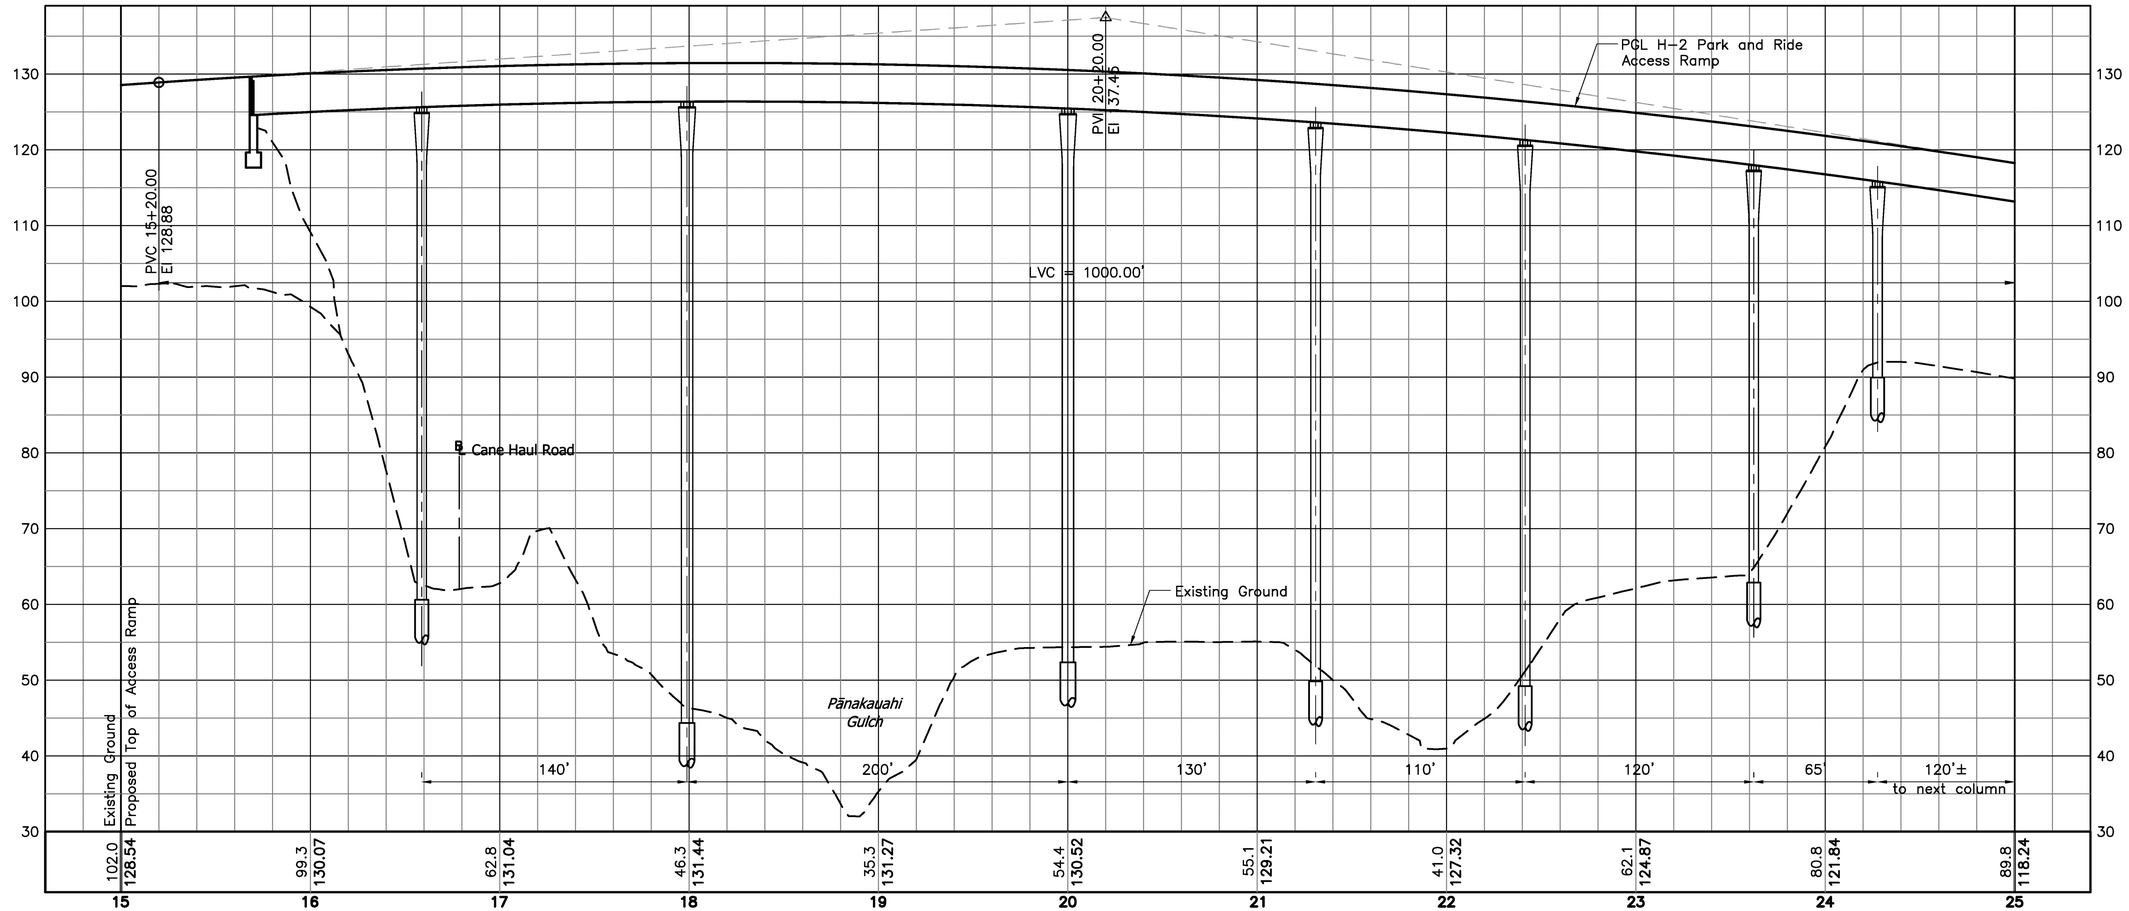

CITY & COUNTY OF HONOLULU

DEPARTMENT OF TRANSPORTATION SERVICES
RAPID TRANSIT DIVISION

HONOLULU HIGH-CAPACITY TRANSIT CORRIDOR PROJECT

Scale:
HORIZ. 40' 0' 40'
VERT. 10' 0' 10'

STREAM CROSSINGS
ALIGNMENT PLANS AND PROFILES

PĀNAKAUAHI GULCH
PLAN AND PROFILE

STA 33+00 TO STA 43+00

Page No. 25 of 25

Drawing No: **SITE 31**

Date: 05-27-09

2009-05-27 11:39 AM K:\CADD\Corps Permitting\SC-PEARL-ramp.dwg

AR00135652