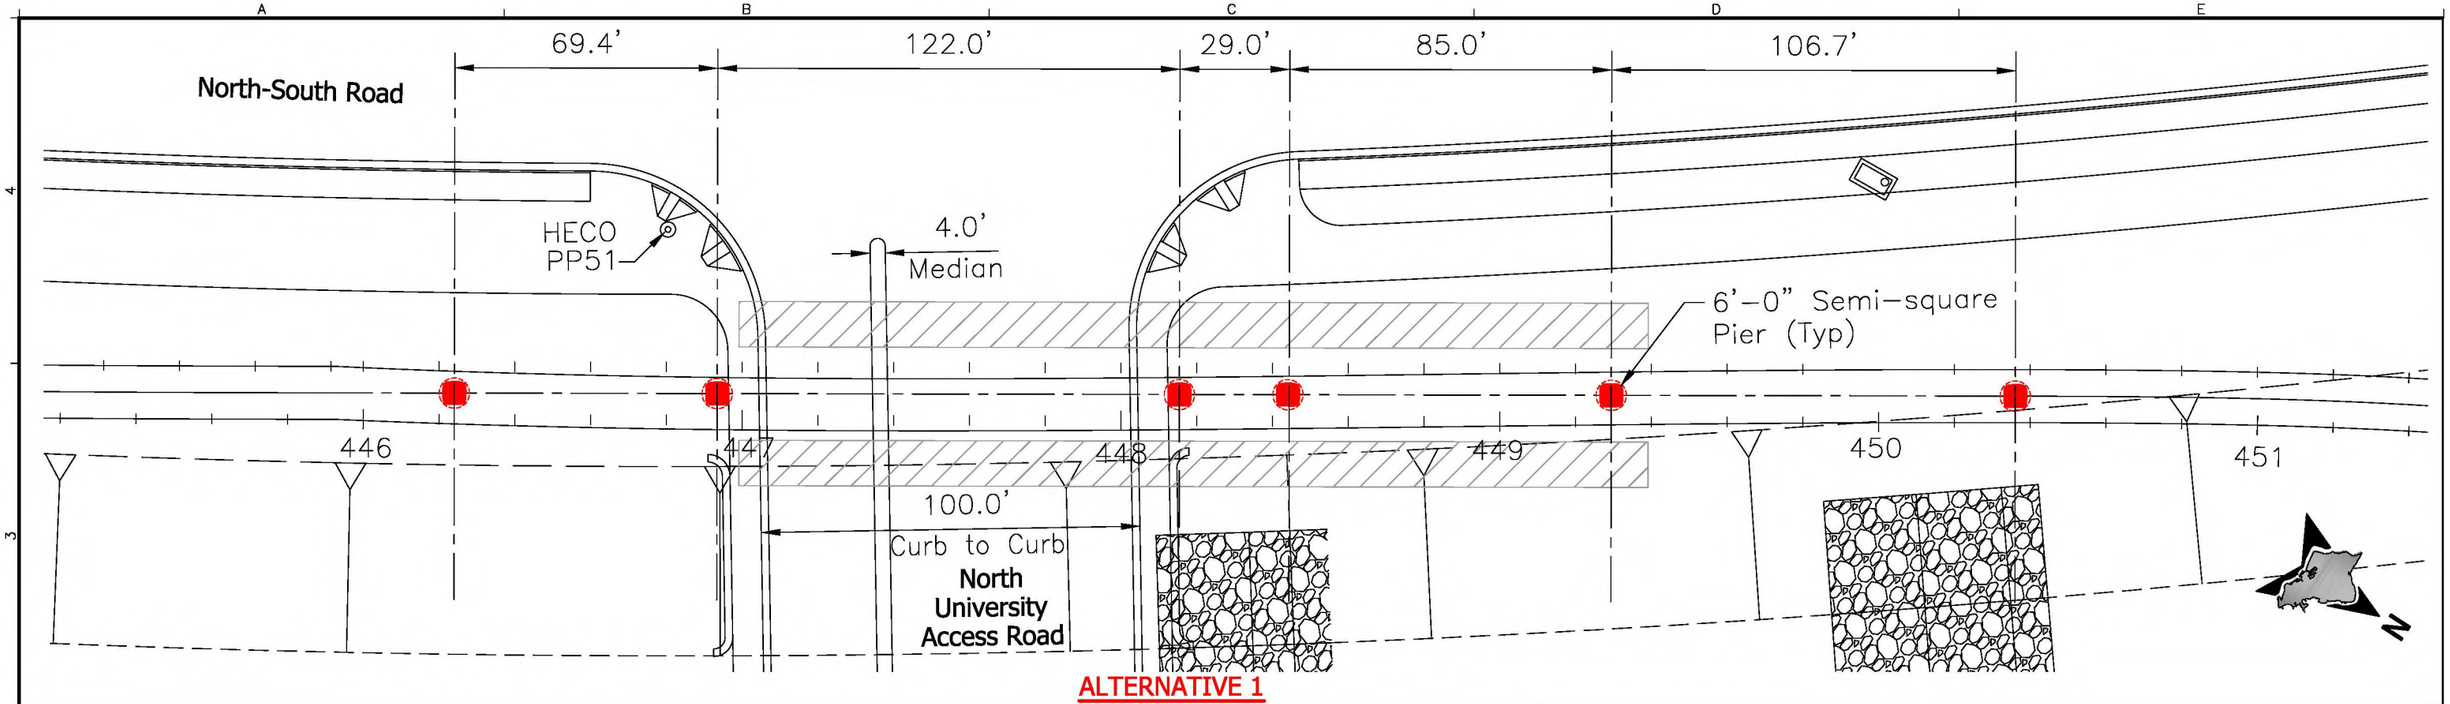

ALTERNATIVE 1

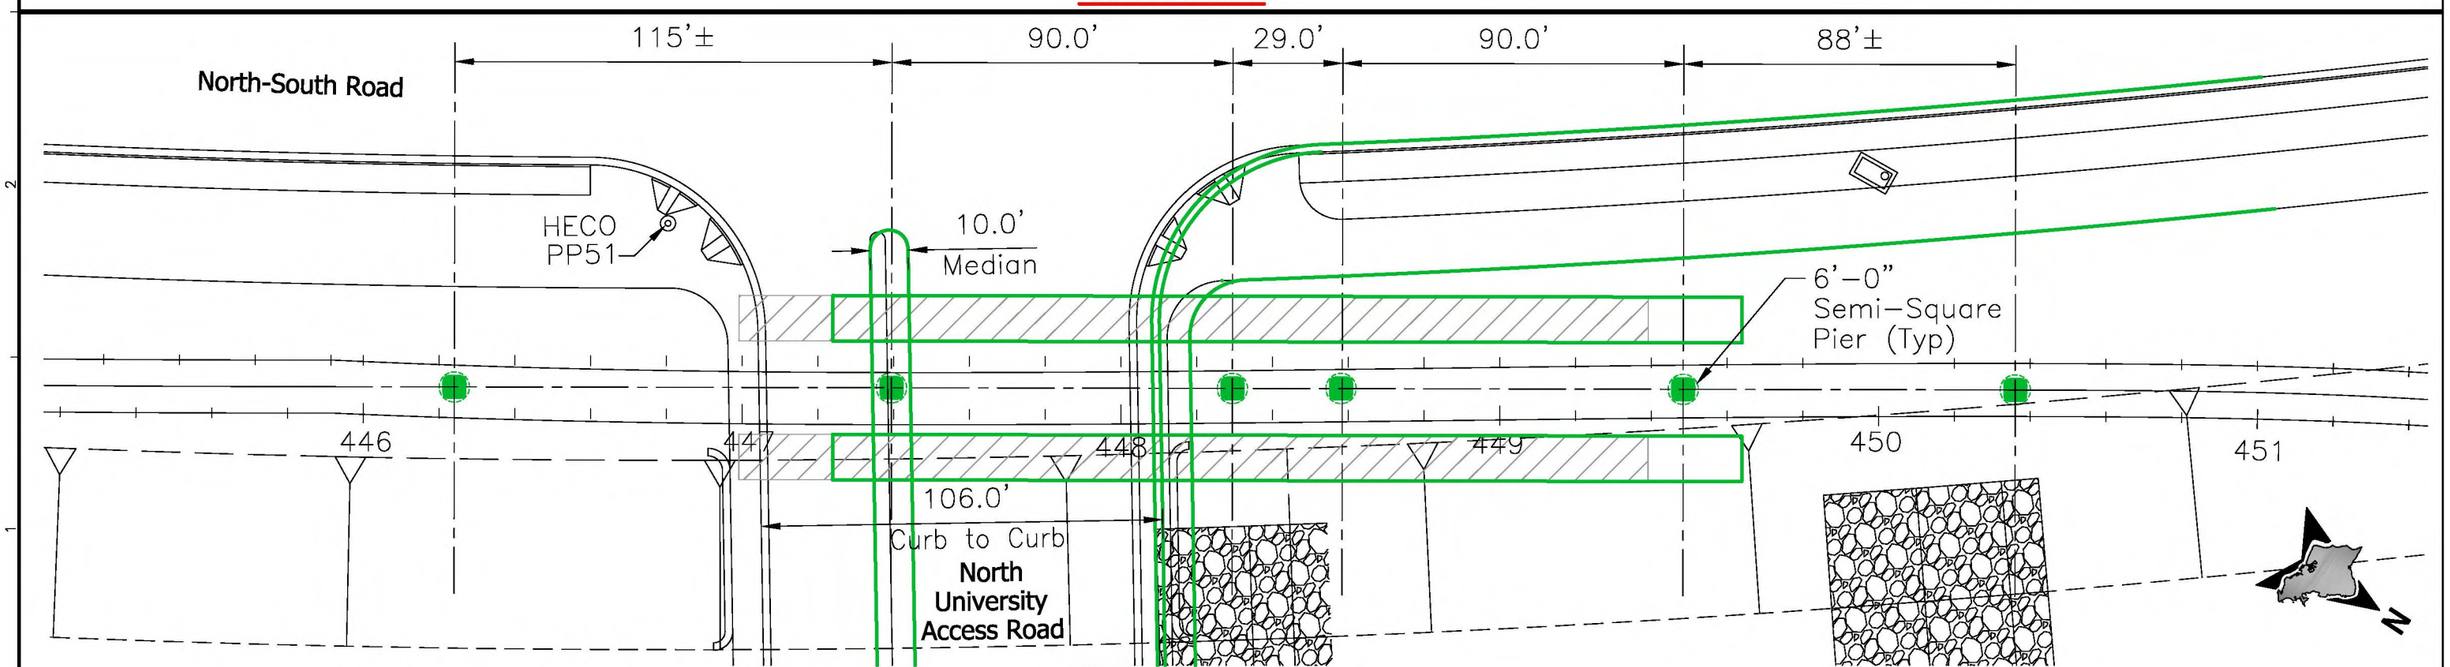

ALTERNATIVE 2

Rev	By	Date	Description

Designed: E Sugiyama
Drawn: T Cochran
Checked: M Hall
Approved:
Date: 12-11-08

HONOLULU HIGH-CAPACITY TRANSIT CORRIDOR PROJECT
CITY & COUNTY OF HONOLULU - DEPARTMENT OF TRANSPORTATION SERVICES - RAPID TRANSIT DIVISION

Prime Consultant: PB PARSONS BRINCKERHOFF
1003 Bishop Street, Suite 2250 – Honolulu, HI 96813

Subconsultant:

For reduced prints, original page size in inches: 0 1 2 3 4

UH WEST O'AHU STATION

COLUMN SPACING AT STATION ALTERNATIVES

1"=40'-0"

Contract No.:
CADD File:
Drawing No: Rev.
Scale:
Page No. of

AR00139884