Path: M:\WOA\7000-01 LCC 2nd Access\Pre-Assessment 5 Filename: 7000-01fig_alt V_DOT (5-2-06) Plot date: Sep 29, 2006-10:23:38am CAD User: gmayeshiro. Xref Filename: 1

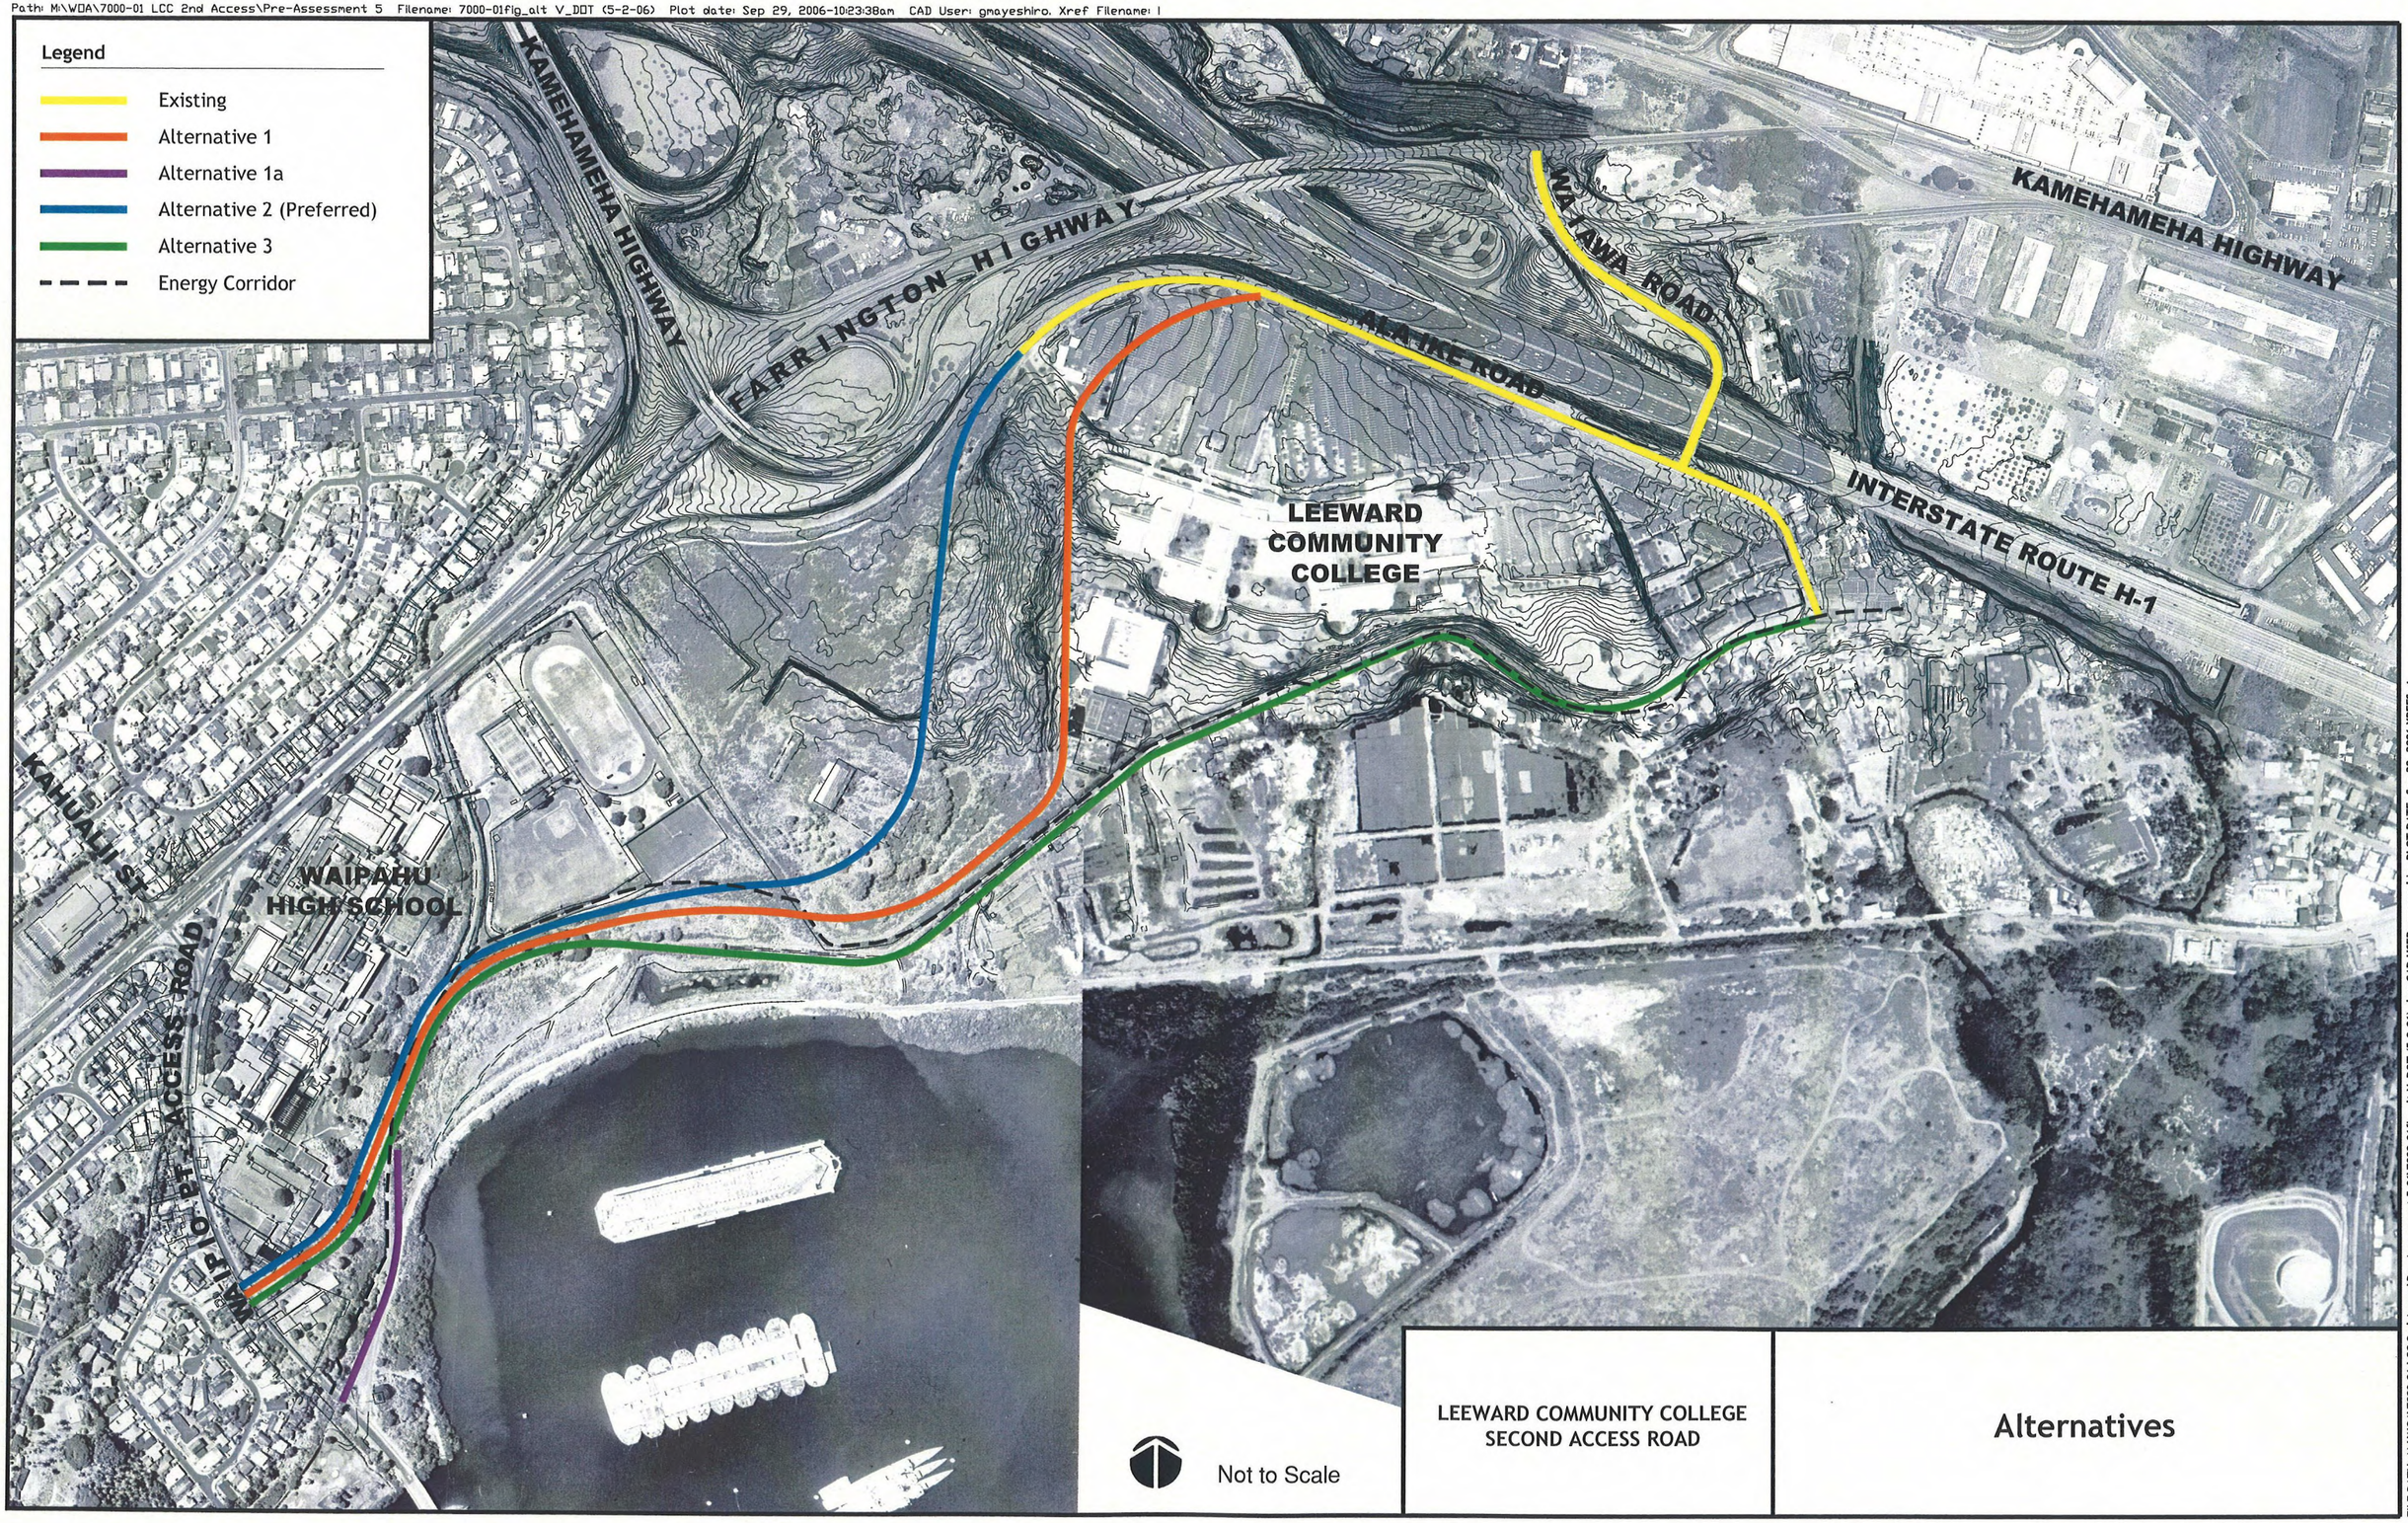

Not to Scale

LEEWARD COMMUNITY COLLEGE
SECOND ACCESS ROAD

Alternatives

FILE PATH: M:\WOA\7000-01 LCC 2nd Access\Pre-Assessment 5-06\7000-01fig_alt V_DOT (5-2-06).dwg CAD USER: gmayeshiro PLOT DATE: Sep 29, 2006 XREFS: 1