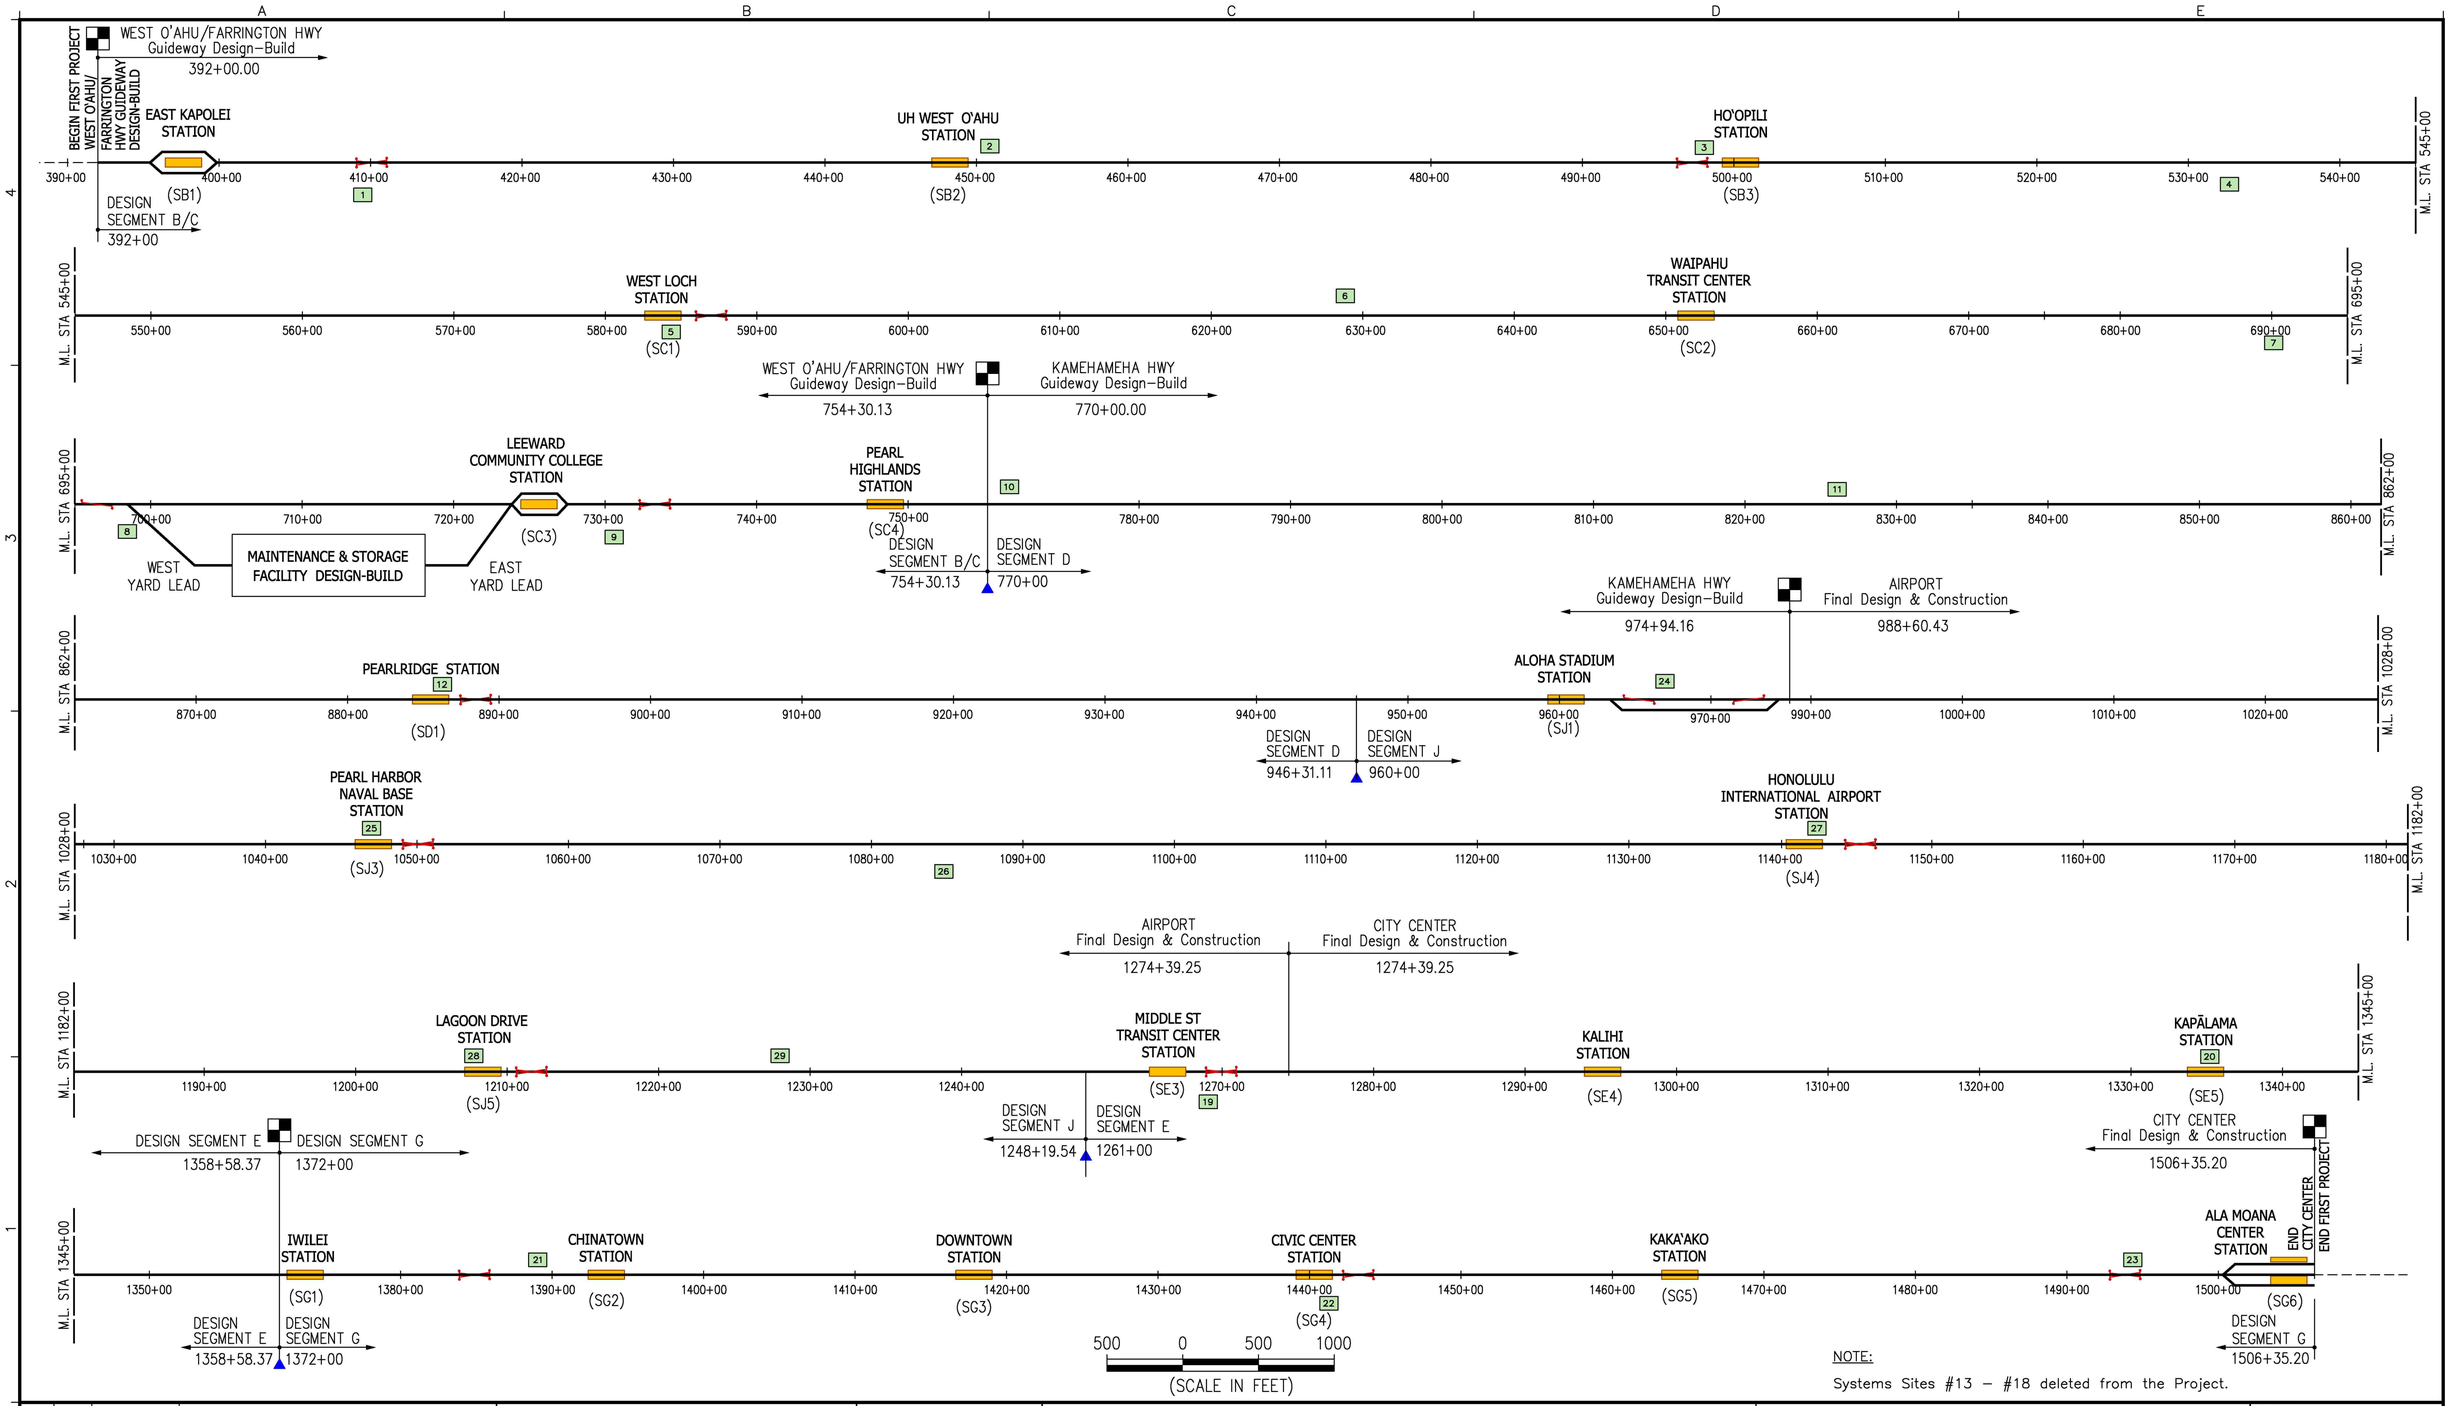

LEGEND:

- Transit Station
- (SG6) Transit Station Code – CADD
- Double Crossover / Crossover
- 11 Systems Site / Turnout
- ▲ Station Equation

Rev	By	Date	Description

Designed: PB Team
Drawn: T Cochran
Checked: J Davis
Approved: E Liberman
Date: 06–04–10

HONOLULU HIGH-CAPACITY TRANSIT CORRIDOR PROJECT

CITY & COUNTY OF HONOLULU - DEPARTMENT OF TRANSPORTATION SERVICES - RAPID TRANSIT DIVISION

Prime Consultant: PB PARSONS BRINCKERHOFF
1003 Bishop Street, Suite 2250 – Honolulu, HI 96813

Subconsultant:

For reduced prints, original page size in inches: 0 1 2 3 4

FIXED GUIDEWAY

FIRST PROJECT STRAIGHT LINE DIAGRAM

Contract No.:
CADD File:
Drawing No: Rev.
Scale:
Page No. of

2010–06–04 2:48 PM K:\CADD\RTD Standard & Directive Dwgs\Exhibits\Straight Line Diagram\straight line diagram.dwg

AR00085205