Appendix B—Guideway Typical Sections

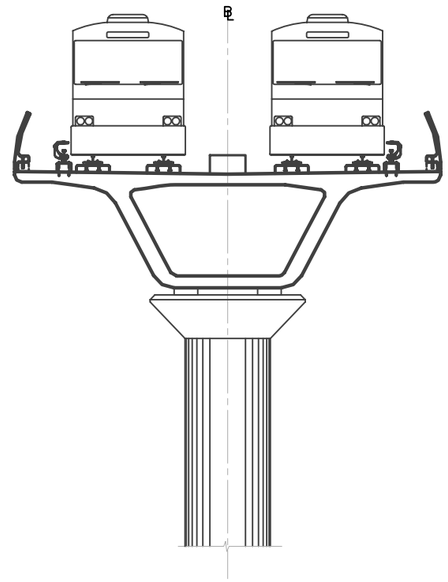

TYPICAL SECTION
GUIDEWAY ONLY
SCALE: 3/16" = 1'–0"

FIGURE B–1

NOTE:

TYPICAL SECTIONS FOR REFERENCE ONLY AND ARE INTENDED TO SHOW THE RELATIONSHIP BETWEEN THE FIXED GUIDEWAY AND ADJACENT ROADWAY FACILITIES (E.G. IN MEDIAN OR ON SIDE).

1'0 2' 4' 6' 10'

Rev	By	Date	Description

Designed:
Drawn: R Rivera
Checked:
Approved:
Date: 04/08/09

HONOLULU HIGH-CAPACITY TRANSIT CORRIDOR PROJECT
CITY & COUNTY OF HONOLULU - DEPARTMENT OF TRANSPORTATION SERVICES - RAPID TRANSIT DIVISION

Prime Consultant: PB PARSONS BRINCKERHOFF
1003 Bishop Street, Suite 2250 – Honolulu, HI 96813

Subconsultant:

For reduced prints, original page size in inches: 0 1 2 3 4

HISTORIC EFFECTS REPORT
TYPICAL SECTIONS

Contract No.:
CADD File: FIGURE B–1
Drawing No: Rev.
Scale: 3/16"=1'–0"
Page No. of

2009-04-09 10:26 AM F:\Active Projects\HHCTCP\Cadd\HER\FIGURE B–1.dwg

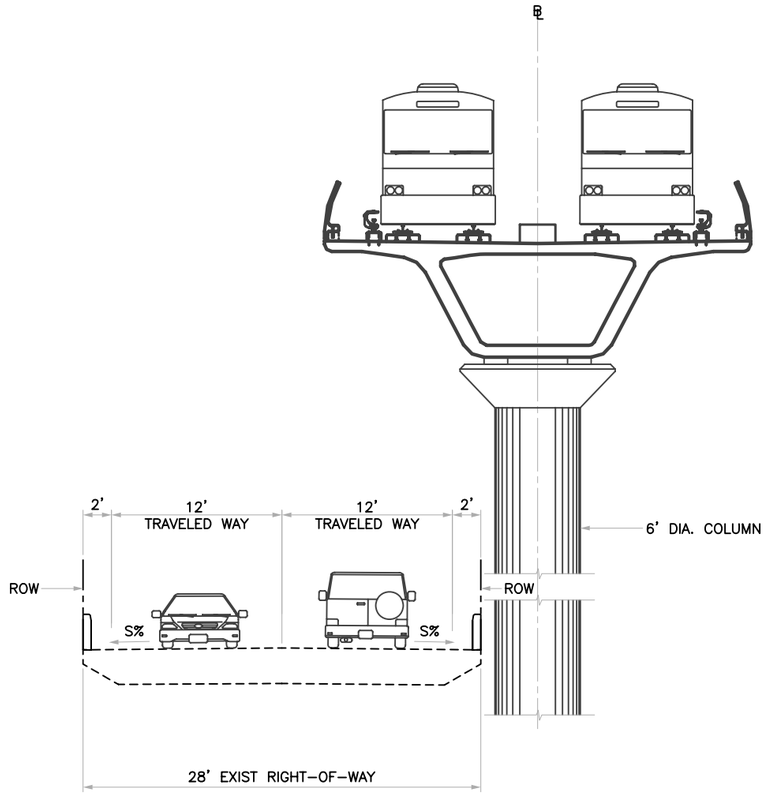

TYPICAL SECTION
FARRINGTON HIGHWAY (BRIDGE OVER HONO'ULI'ULI STREAM)
SCALE: 3/16" = 1'-0"

FIGURE B-2

NOTE:

TYPICAL SECTIONS FOR REFERENCE ONLY AND ARE INTENDED TO SHOW THE RELATIONSHIP BETWEEN THE FIXED GUIDEWAY AND ADJACENT ROADWAY FACILITIES (E.G. IN MEDIAN OR ON SIDE).

1'0 2' 4' 6' 10'

Rev	By	Date	Description

Designed:
Drawn: R Rivera
Checked:
Approved:
Date: 04/08/09

HONOLULU HIGH-CAPACITY TRANSIT CORRIDOR PROJECT
CITY & COUNTY OF HONOLULU - DEPARTMENT OF TRANSPORTATION SERVICES - RAPID TRANSIT DIVISION

Prime Consultant: PB PARSONS BRINCKERHOFF
1003 Bishop Street, Suite 2250 - Honolulu, HI 96813

Subconsultant:

For reduced prints, original page size in inches: 0 1 2 3 4

HISTORIC EFFECTS REPORT

TYPICAL SECTIONS
FARRINGTON HIGHWAY

Contract No.:
CADD File: FIGURE B-2
Drawing No: Rev.
Scale: 3/16"=1'-0"
Page No. of

2009-04-09 10:47 AM F:\Active Projects\HHCTCP\Cadd\HER\FIGURE B-2.dwg

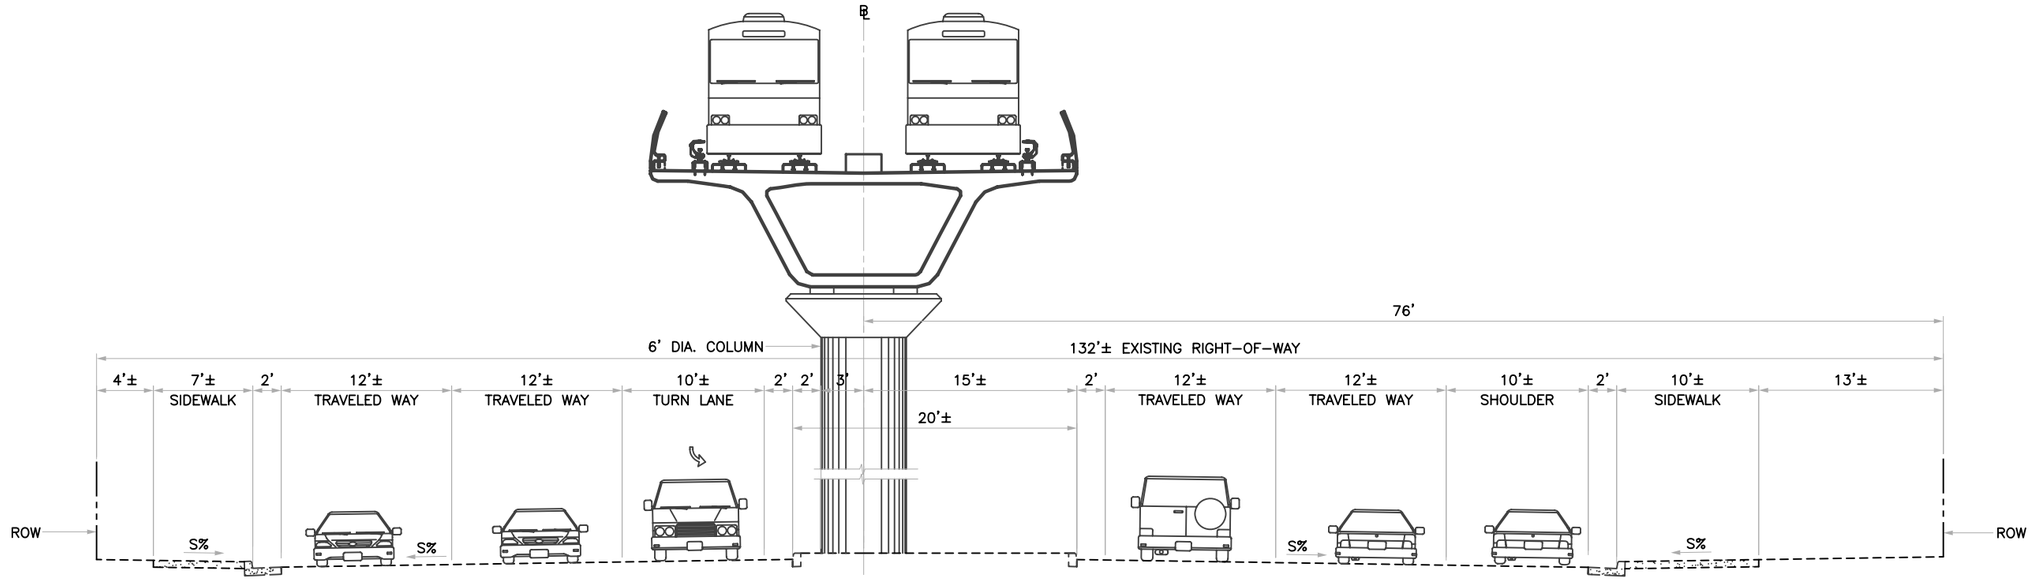

TYPICAL SECTION

FARRINGTON HWY (EAST OF PUPUKAHI ST & WEST OF PUPUPUHI ST)

SCALE: 3/16" = 1'-0"

FIGURE B-3

NOTE:

TYPICAL SECTIONS FOR REFERENCE ONLY AND ARE INTENDED TO SHOW THE RELATIONSHIP BETWEEN THE FIXED GUIDEWAY AND ADJACENT ROADWAY FACILITIES (E.G. IN MEDIAN OR ON SIDE).

1'0 2' 4' 6' 10'

Rev	By	Date	Description

Designed: C Shimizu
Drawn: R Angkaw
Checked: M Hall
Approved: C Shimizu
Date: 03/17/08

HONOLULU HIGH-CAPACITY TRANSIT CORRIDOR PROJECT
CITY & COUNTY OF HONOLULU - DEPARTMENT OF TRANSPORTATION SERVICES - RAPID TRANSIT DIVISION

Prime Consultant: PB PARSONS BRINCKERHOFF
1003 Bishop Street, Suite 2250 – Honolulu, HI 96813

Subconsultant:

For reduced prints, original page size in inches: 0 1 2 3 4

HISTORIC EFFECTS REPORT

TYPICAL SECTIONS
FARRINGTON HIGHWAY

Contract No.:
CADD File: FIGURE B-3
Drawing No: Rev.
Scale: 3/16"=1'-0"
Page No. of

2009-04-09 10:28 AM F:\Active Projects\HHCTCP\Cadd\HER\FIGURE B-3.dwg

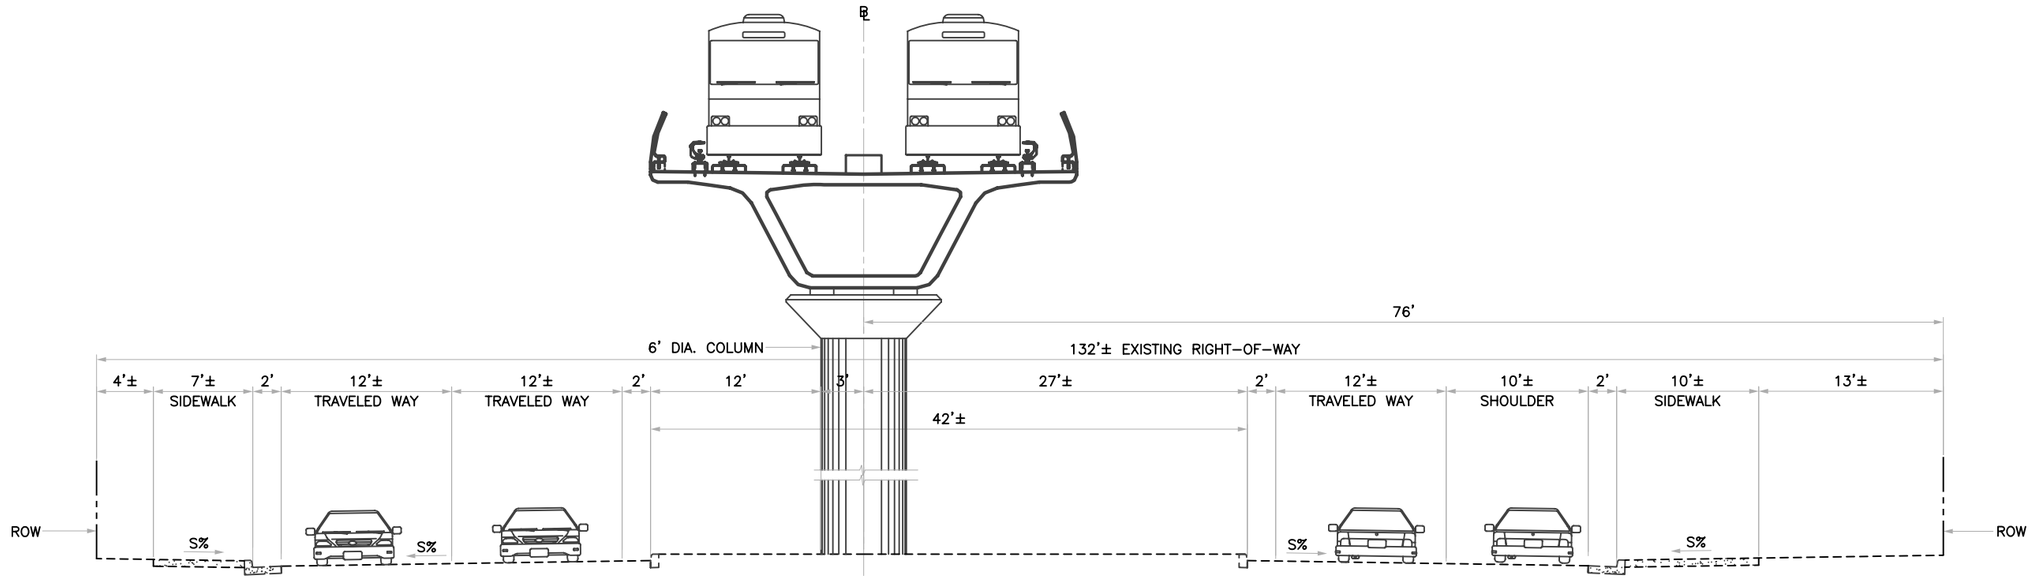

TYPICAL SECTION

FARRINGTON HWY (EAST OF ANIANI PL & WEST OF WAIKELE BRIDGE)

SCALE: 3/16" = 1'-0"

FIGURE B-4

NOTE:

TYPICAL SECTIONS FOR REFERENCE ONLY AND ARE INTENDED TO SHOW THE RELATIONSHIP BETWEEN THE FIXED GUIDEWAY AND ADJACENT ROADWAY FACILITIES (E.G. IN MEDIAN OR ON SIDE).

1'0 2' 4' 6' 10'

Rev	By	Date	Description

Designed: C Shimizu
Drawn: R Angkaw
Checked: M Hall
Approved: C Shimizu
Date: 03/17/08

HONOLULU HIGH-CAPACITY TRANSIT CORRIDOR PROJECT
CITY & COUNTY OF HONOLULU - DEPARTMENT OF TRANSPORTATION SERVICES - RAPID TRANSIT DIVISION

Prime Consultant: PB PARSONS BRINCKERHOFF
1003 Bishop Street, Suite 2250 - Honolulu, HI 96813

Subconsultant:

For reduced prints, original page size in inches: 0 1 2 3 4

HISTORIC EFFECTS REPORT

TYPICAL SECTIONS
FARRINGTON HIGHWAY

Contract No.:
CADD File: FIGURE B-4
Drawing No: Rev.
Scale: 3/16"=1'-0"
Page No. of

2009-04-09 10:30 AM F:\Active Projects\HHCTCP\Cadd\HER\FIGURE B-4.dwg

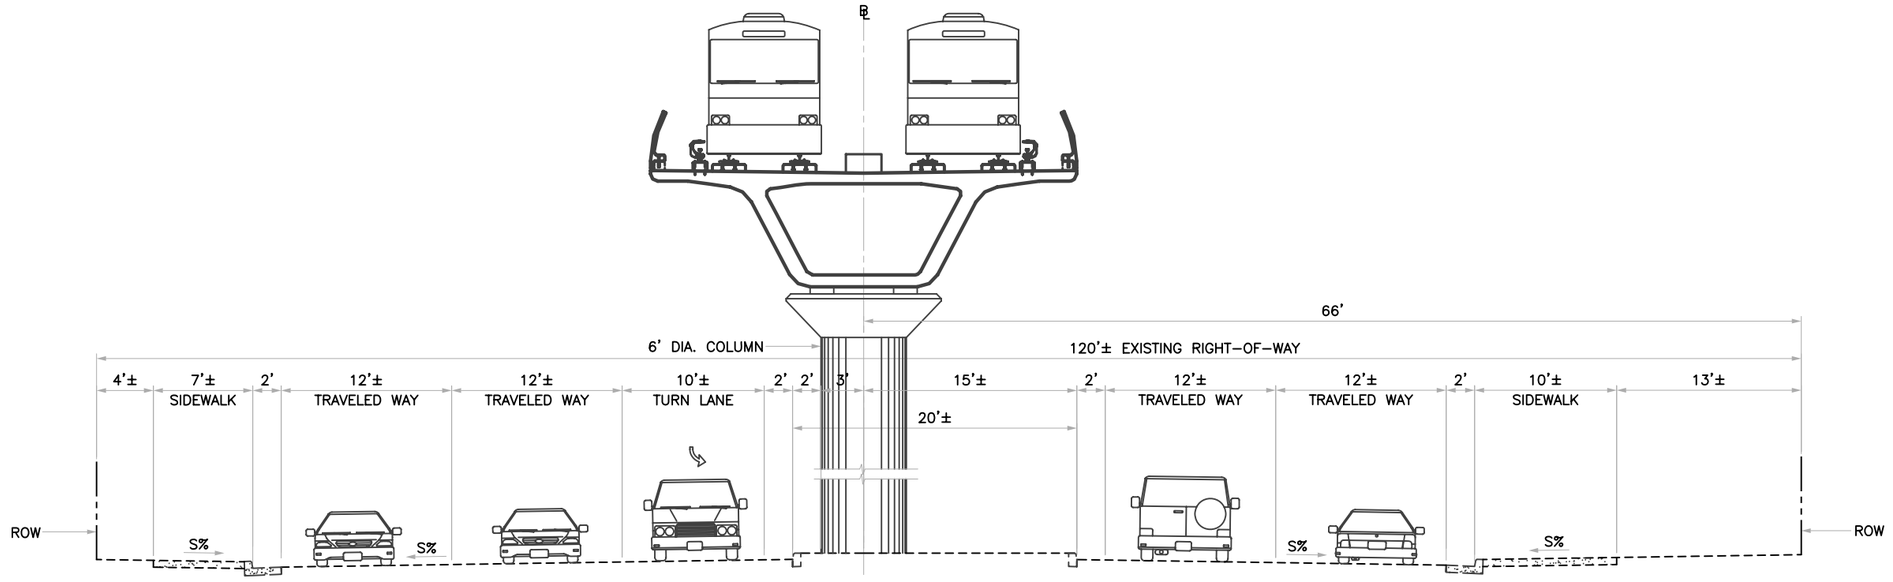

TYPICAL SECTION

FARRINGTON HWY (EAST OF AWALAU ST & WEST OF AWANUI ST)

SCALE: 3/16" = 1'-0"

FIGURE B-5

NOTE:

TYPICAL SECTIONS FOR REFERENCE ONLY AND ARE INTENDED TO SHOW THE RELATIONSHIP BETWEEN THE FIXED GUIDEWAY AND ADJACENT ROADWAY FACILITIES (E.G. IN MEDIAN OR ON SIDE).

1'0 2' 4' 6' 10'

Rev	By	Date	Description

Designed: C Shimizu
Drawn: R Angkaw
Checked: M Hall
Approved: C Shimizu
Date: 03/17/08

HONOLULU HIGH-CAPACITY TRANSIT CORRIDOR PROJECT
CITY & COUNTY OF HONOLULU - DEPARTMENT OF TRANSPORTATION SERVICES - RAPID TRANSIT DIVISION

Prime Consultant: PB PARSONS BRINCKERHOFF
1003 Bishop Street, Suite 2250 – Honolulu, HI 96813

Subconsultant:

For reduced prints, original page size in inches: 0 1 2 3 4

HISTORIC EFFECTS REPORT

TYPICAL SECTIONS
FARRINGTON HIGHWAY

Contract No.:
CADD File: FIGURE B-5
Drawing No: Rev.
Scale: 3/16"=1'-0"
Page No. of

2009-04-09 10:31 AM F:\Active Projects\HHCTCP\Cadd\HER\FIGURE B-5.dwg

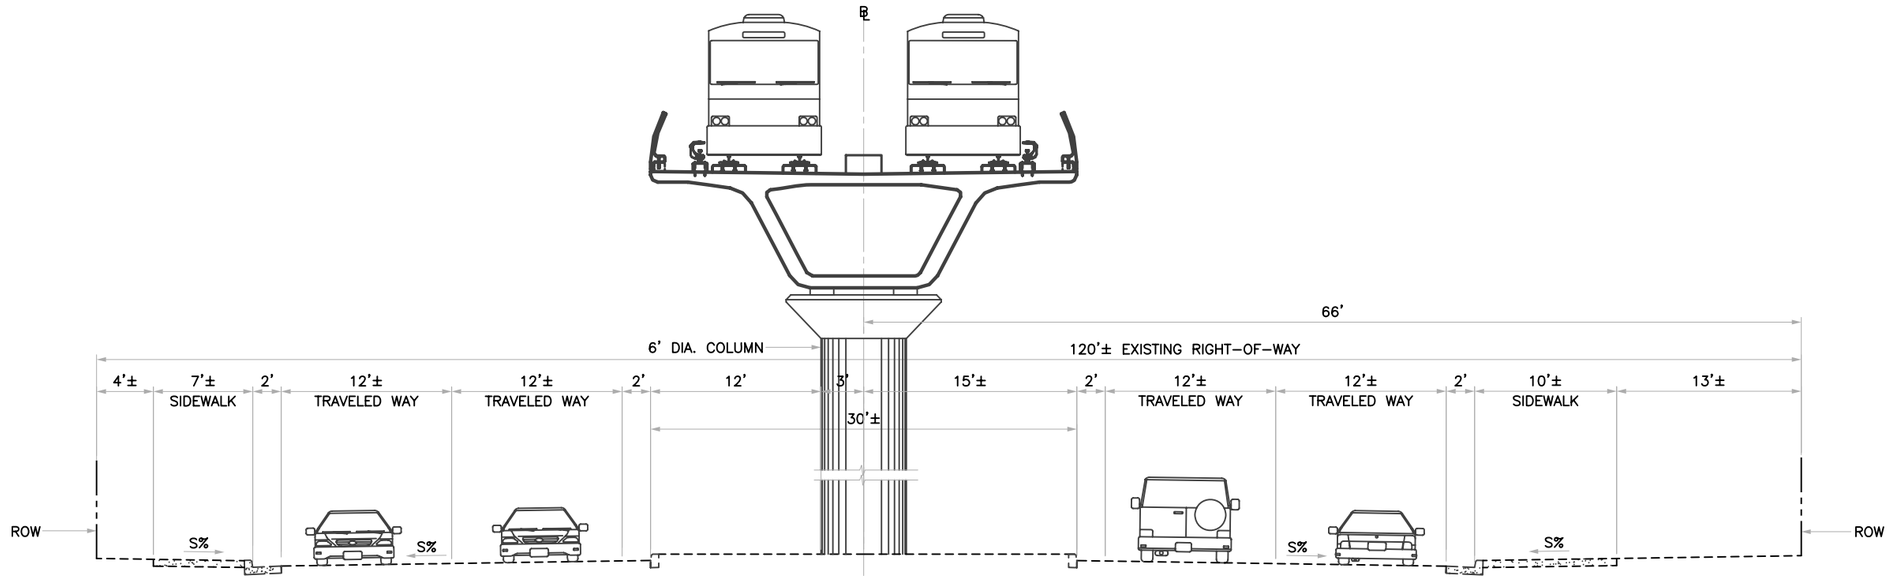

TYPICAL SECTION

TYPICAL SECTION

FARRINGTON HWY (EAST OF AWANUI ST & WEST OF KAHUALI'I ST)

SCALE: 3/16" = 1'-0"

FIGURE B-6

NOTE:

TYPICAL SECTIONS FOR REFERENCE ONLY AND ARE INTENDED TO SHOW THE RELATIONSHIP BETWEEN THE FIXED GUIDEWAY AND ADJACENT ROADWAY FACILITIES (E.G. IN MEDIAN OR ON SIDE).

1'0 2' 4' 6' 10'

Rev	By	Date	Description

Designed: C Shimizu
Drawn: R Angkaw
Checked: M Hall
Approved: C Shimizu
Date: 03/17/08

HONOLULU HIGH-CAPACITY TRANSIT CORRIDOR PROJECT

CITY & COUNTY OF HONOLULU - DEPARTMENT OF TRANSPORTATION SERVICES - RAPID TRANSIT DIVISION

Prime Consultant: PB PARSONS BRINCKERHOFF
1003 Bishop Street, Suite 2250 – Honolulu, HI 96813

Subconsultant:

For reduced prints, original page size in inches: 0 1 2 3 4

HISTORIC EFFECTS REPORT

TYPICAL SECTIONS
FARRINGTON HIGHWAY

Contract No.:
CADD File: FIGURE B-6
Drawing No: Rev.
Scale: 3/16"=1'-0"
Page No. of

2009-04-09 10:50 AM F:\Active Projects\HHCTCP\Cadd\HER\FIGURE B-6.dwg

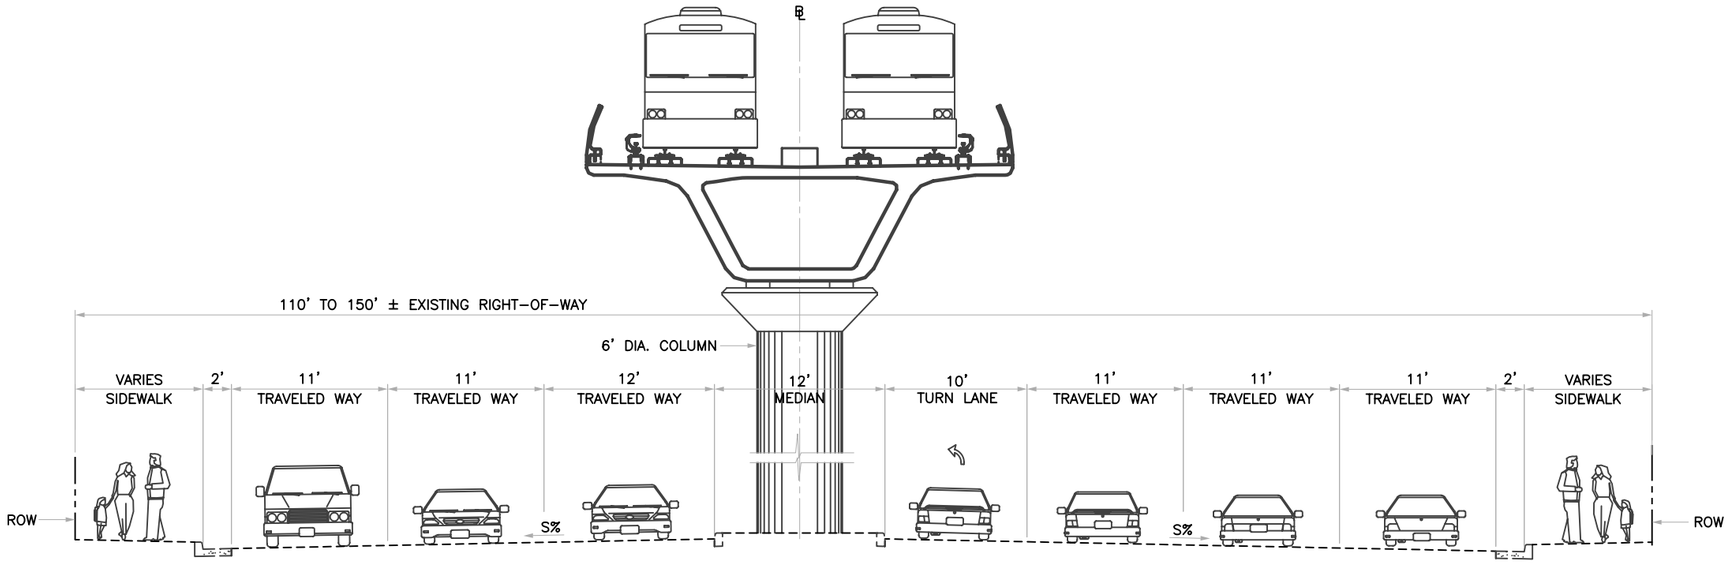

TYPICAL SECTION
KAMEHAMEHA HWY (H1 FREEWAY TO KALUAMOI PL & KIHALE ST TO HONOMANU ST)
SCALE: 3/16" = 1'-0"

FIGURE B-7

NOTE:

TYPICAL SECTIONS FOR REFERENCE ONLY AND ARE INTENDED TO SHOW THE RELATIONSHIP BETWEEN THE FIXED GUIDEWAY AND ADJACENT ROADWAY FACILITIES (E.G. IN MEDIAN OR ON SIDE).

1' 0 2' 4' 6' 10'

Rev	By	Date	Description

Designed: T Joachimedes
Drawn: R Angkaw
Checked: B Muranaka
Approved: C Shimizu
Date: 03/17/08

HONOLULU HIGH-CAPACITY TRANSIT CORRIDOR PROJECT
CITY & COUNTY OF HONOLULU - DEPARTMENT OF TRANSPORTATION SERVICES - RAPID TRANSIT DIVISION

Prime Consultant: PB PARSONS BRINCKERHOFF
1003 Bishop Street, Suite 2250 – Honolulu, HI 96813

Subconsultant:

For reduced prints, original page size in inches: 0 1 2 3 4

HISTORIC EFFECTS REPORT

TYPICAL SECTIONS
KAMEHAMEHA HIGHWAY

Contract No.:
CADD File: FIGURE B-7
Drawing No: | Rev.
Scale: 3/16"=1'-0"
Page No. of

2009-04-09 10:33 AM F:\Active Projects\HHCTCP\Cadd\HER\FIGURE B-7.dwg

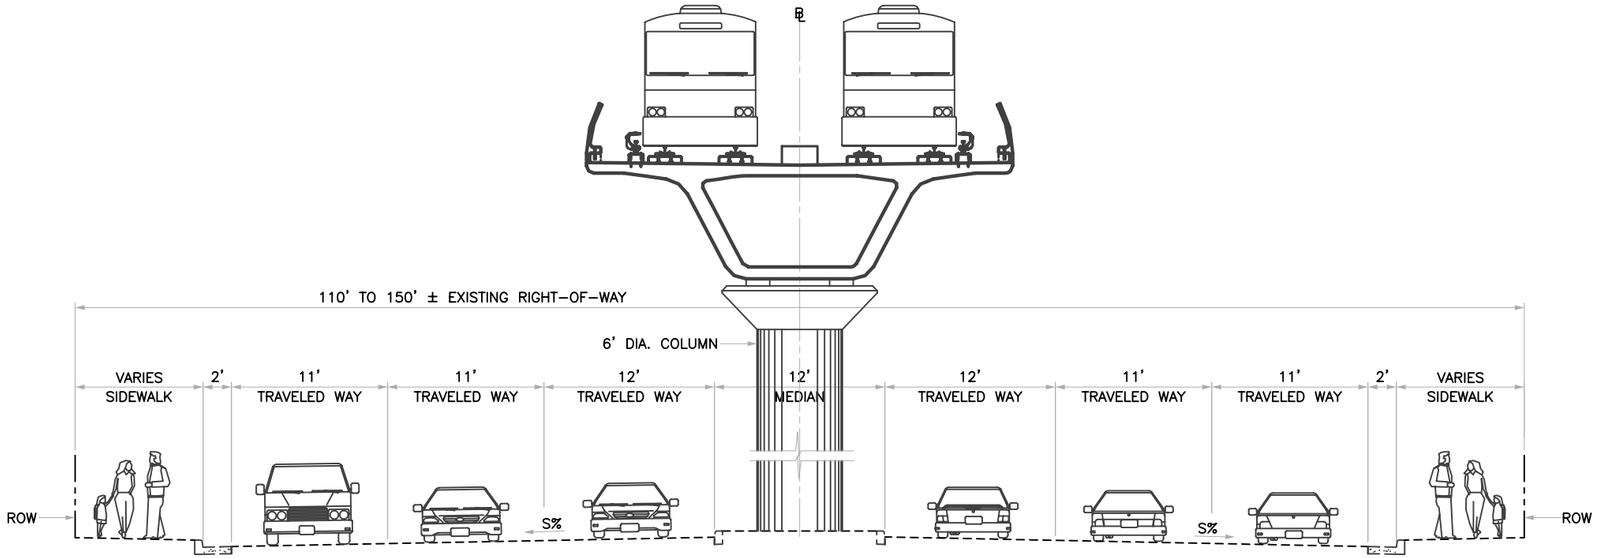

TYPICAL SECTION
KAMEHAMEHA HWY (WAIMALU STREAM BRIDGE TO KALAUAO STREAM BRIDGE)
SCALE: 3/16" = 1'-0"

FIGURE B-8

NOTE:

TYPICAL SECTIONS FOR REFERENCE ONLY AND ARE INTENDED TO SHOW THE RELATIONSHIP BETWEEN THE FIXED GUIDEWAY AND ADJACENT ROADWAY FACILITIES (E.G. IN MEDIAN OR ON SIDE).

1'0 2' 4' 6' 10'

Rev	By	Date	Description

Designed: T Joachimedes
Drawn: R Angkaw
Checked: B Muranaka
Approved: C Shimizu
Date: 03/17/08

HONOLULU HIGH-CAPACITY TRANSIT CORRIDOR PROJECT
CITY & COUNTY OF HONOLULU - DEPARTMENT OF TRANSPORTATION SERVICES - RAPID TRANSIT DIVISION

Prime Consultant: PB PARSONS BRINCKERHOFF
1003 Bishop Street, Suite 2250 – Honolulu, HI 96813

Subconsultant:

For reduced prints, original page size in inches: 0 1 2 3 4

HISTORIC EFFECTS REPORT

TYPICAL SECTIONS
KAMEHAMEHA HIGHWAY

Contract No.:
CADD File: FIGURE B-8
Drawing No: | Rev.
Scale: 3/16"=1'-0"
Page No. of

2009-04-09 10:34 AM F:\Active Projects\HHCTCP\Cadd\HER\FIGURE B-8.dwg

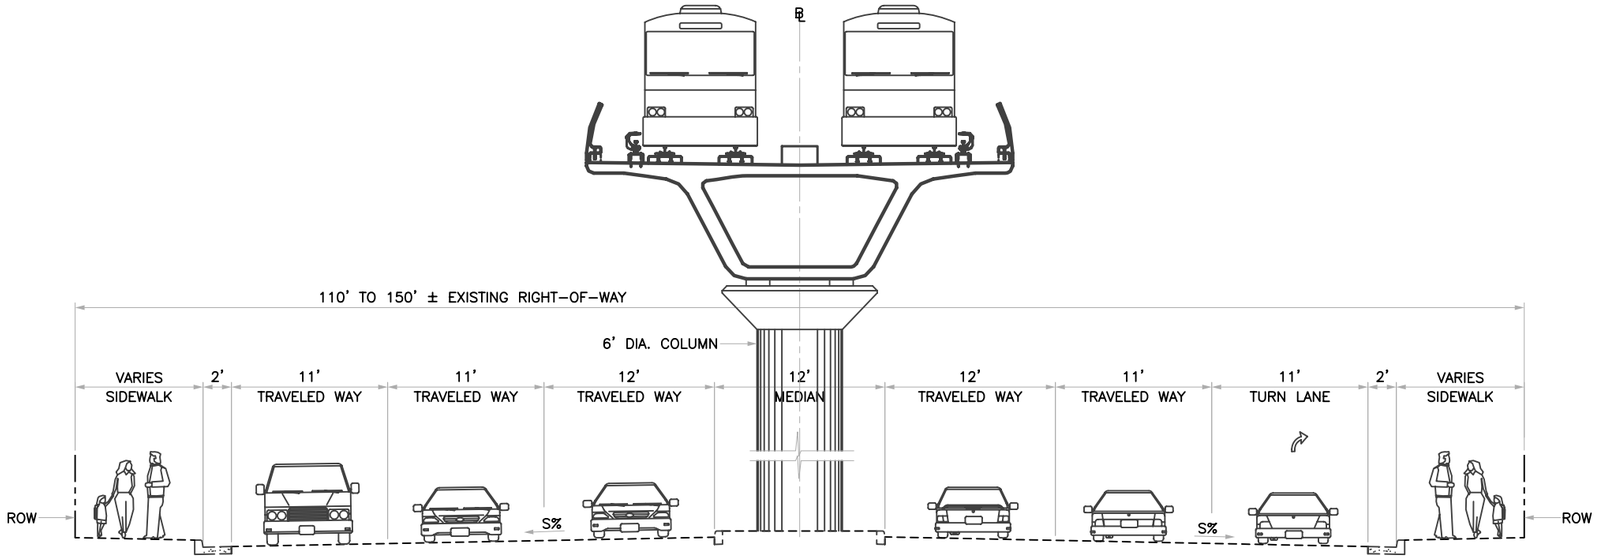

TYPICAL SECTION
KAMEHAMEHA HWY (SOUTH OF MOANALUA FREEWAY & NORTH OF MOANALUA RD CONNECTOR)
SCALE: 3/16" = 1'-0"

FIGURE B-9

NOTE:

TYPICAL SECTIONS FOR REFERENCE ONLY AND ARE INTENDED TO SHOW THE RELATIONSHIP BETWEEN THE FIXED GUIDEWAY AND ADJACENT ROADWAY FACILITIES (E.G. IN MEDIAN OR ON SIDE).

1'0 2' 4' 6' 10'

Rev	By	Date	Description

Designed:
Drawn: R Rivera
Checked:
Approved:
Date: 04/08/09

HONOLULU HIGH-CAPACITY TRANSIT CORRIDOR PROJECT
CITY & COUNTY OF HONOLULU - DEPARTMENT OF TRANSPORTATION SERVICES - RAPID TRANSIT DIVISION

Prime Consultant: PB PARSONS BRINCKERHOFF
1003 Bishop Street, Suite 2250 – Honolulu, HI 96813

Subconsultant:

For reduced prints, original page size in inches: 0 1 2 3 4

HISTORIC EFFECTS REPORT

TYPICAL SECTIONS
KAMEHAMEHA HIGHWAY

Contract No.:
CADD File: FIGURE B-9
Drawing No: | Rev.
Scale: 3/16"=1'-0"
Page No. of

2009-04-09 10:35 AM F:\Active Projects\HHCTCP\Cadd\HER\FIGURE B-9.dwg

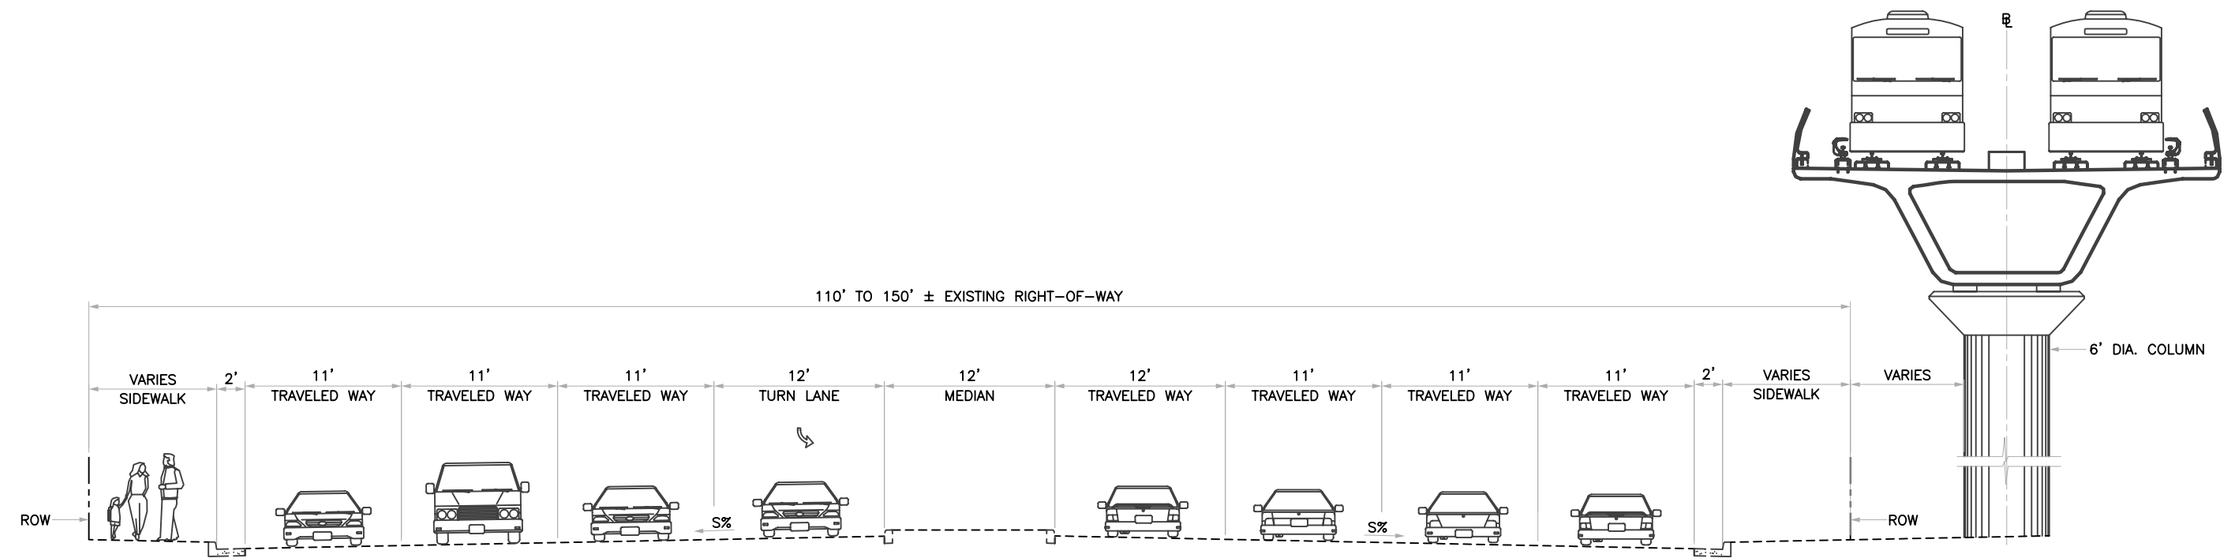

TYPICAL SECTION
KAMEHAMEHA HWY (SALT LAKE BLVD TO ADMIRAL BERNARD CHICK CLAREY BRIDGE)
SCALE: 3/16" = 1'-0"

FIGURE B-10

NOTE:

TYPICAL SECTIONS FOR REFERENCE ONLY AND ARE INTENDED TO SHOW THE RELATIONSHIP BETWEEN THE FIXED GUIDEWAY AND ADJACENT ROADWAY FACILITIES (E.G. IN MEDIAN OR ON SIDE).

1' 0 2' 4' 6' 10'

Rev	By	Date	Description

Designed:
Drawn: R Rivera
Checked:
Approved:
Date: 04/08/09

HONOLULU HIGH-CAPACITY TRANSIT CORRIDOR PROJECT
CITY & COUNTY OF HONOLULU - DEPARTMENT OF TRANSPORTATION SERVICES - RAPID TRANSIT DIVISION

Prime Consultant: PB PARSONS BRINCKERHOFF
1003 Bishop Street, Suite 2250 – Honolulu, HI 96813

Subconsultant:

For reduced prints, original page size in inches: 0 1 2 3 4

HISTORIC EFFECTS REPORT

TYPICAL SECTIONS
KAMEHAMEHA HIGHWAY

Contract No.:
CADD File: FIGURE B-10
Drawing No: Rev.
Scale: 3/16"=1'-0"
Page No. of

2009-04-09 10:36 AM F:\Active Projects\HHCTCP\Cadd\HER\FIGURE B-10.dwg

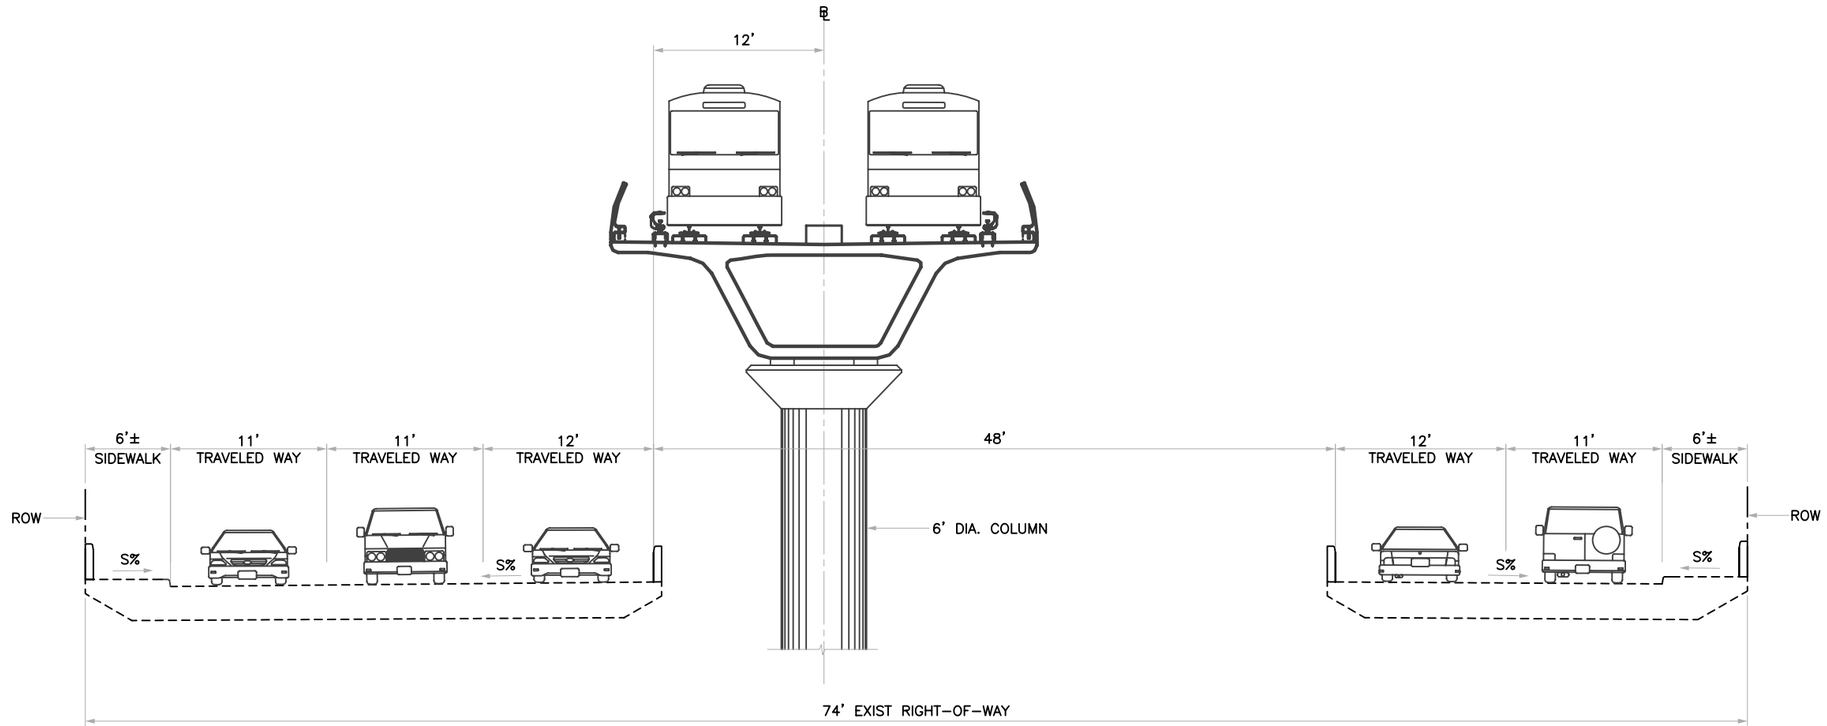

TYPICAL SECTION
KAMEHAMEHA HIGHWAY (BRIDGE OVER HALAwA STREAM)
SCALE: 3/16" = 1'-0"

FIGURE B-11

NOTE:

TYPICAL SECTIONS FOR REFERENCE ONLY AND ARE INTENDED TO SHOW THE RELATIONSHIP BETWEEN THE FIXED GUIDEWAY AND ADJACENT ROADWAY FACILITIES (E.G. IN MEDIAN OR ON SIDE).

1'0 2' 4' 6' 10'

Rev	By	Date	Description

Designed:
Drawn: R Rivera
Checked:
Approved:
Date: 04/08/09

HONOLULU HIGH-CAPACITY TRANSIT CORRIDOR PROJECT
CITY & COUNTY OF HONOLULU - DEPARTMENT OF TRANSPORTATION SERVICES - RAPID TRANSIT DIVISION

Prime Consultant: PB PARSONS BRINCKERHOFF
1003 Bishop Street, Suite 2250 – Honolulu, HI 96813

Subconsultant:

For reduced prints, original page size in inches: 0 1 2 3 4

HISTORIC EFFECTS REPORT

TYPICAL SECTIONS
KAMEHAMEHA HIGHWAY

Contract No.:
CADD File: FIGURE B-11
Drawing No: | Rev.
Scale: 3/16"=1'-0"
Page No. of

2009-04-09 10:49 AM F:\Active Projects\HHCTCP\Cadd\HER\FIGURE B-11.dwg

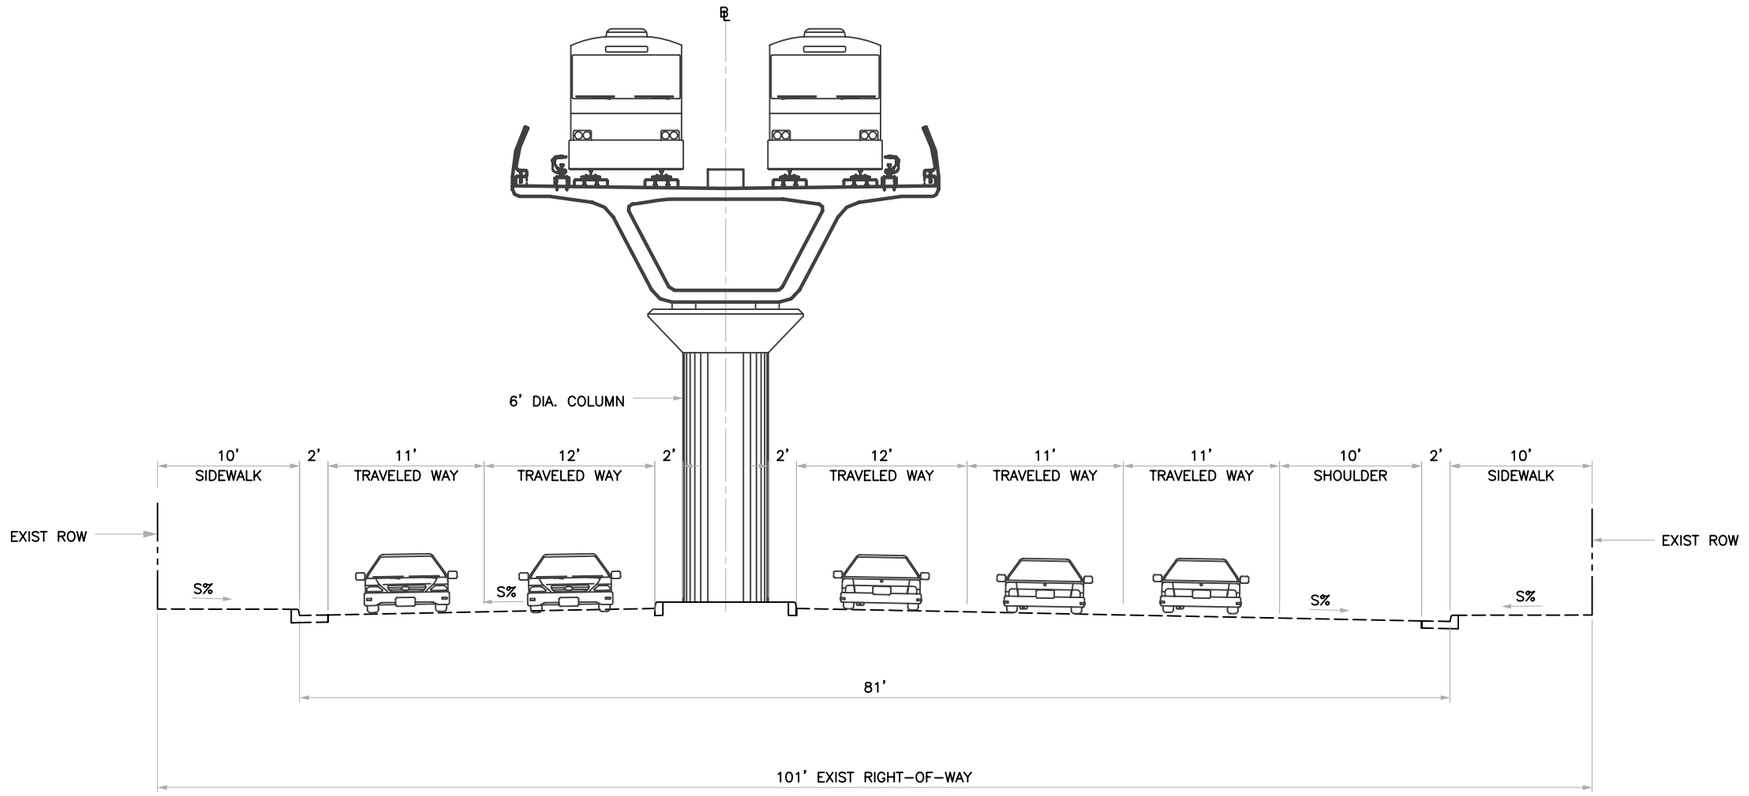

TYPICAL SECTION
KAMEHAMEHA HWY (SOUTH OF HALAWA DR TO VICINITY OF MAKIN PL)
SCALE: 3/16" = 1'-0"

FIGURE B-12

NOTE:

TYPICAL SECTIONS FOR REFERENCE ONLY AND ARE INTENDED TO SHOW THE RELATIONSHIP BETWEEN THE FIXED GUIDEWAY AND ADJACENT ROADWAY FACILITIES (E.G. IN MEDIAN OR ON SIDE).

2' 0 2' 4' 6' 10' 14'

Rev	By	Date	Description

Designed: C Shimizu
Drawn: R Angkaw
Checked: M Hall
Approved: C Shimizu
Date: 05/19/08

HONOLULU HIGH-CAPACITY TRANSIT CORRIDOR PROJECT
CITY & COUNTY OF HONOLULU - DEPARTMENT OF TRANSPORTATION SERVICES - RAPID TRANSIT DIVISION

Prime Consultant: PB PARSONS BRINCKERHOFF
1003 Bishop Street, Suite 2250 – Honolulu, HI 96813

Subconsultant:

For reduced prints, original page size in inches: 0 1 2 3 4

HISTORIC EFFECTS REPORT

TYPICAL SECTIONS
HALEKAUWILA STREET

Contract No.:
CADD File: FIGURE B-12
Drawing No: Rev.
Scale: 1/8"=1'-0"
Page No. of

2009-04-09 10:48 AM F:\Active Projects\HHCTCP\Cadd\HER\FIGURE B-12.dwg

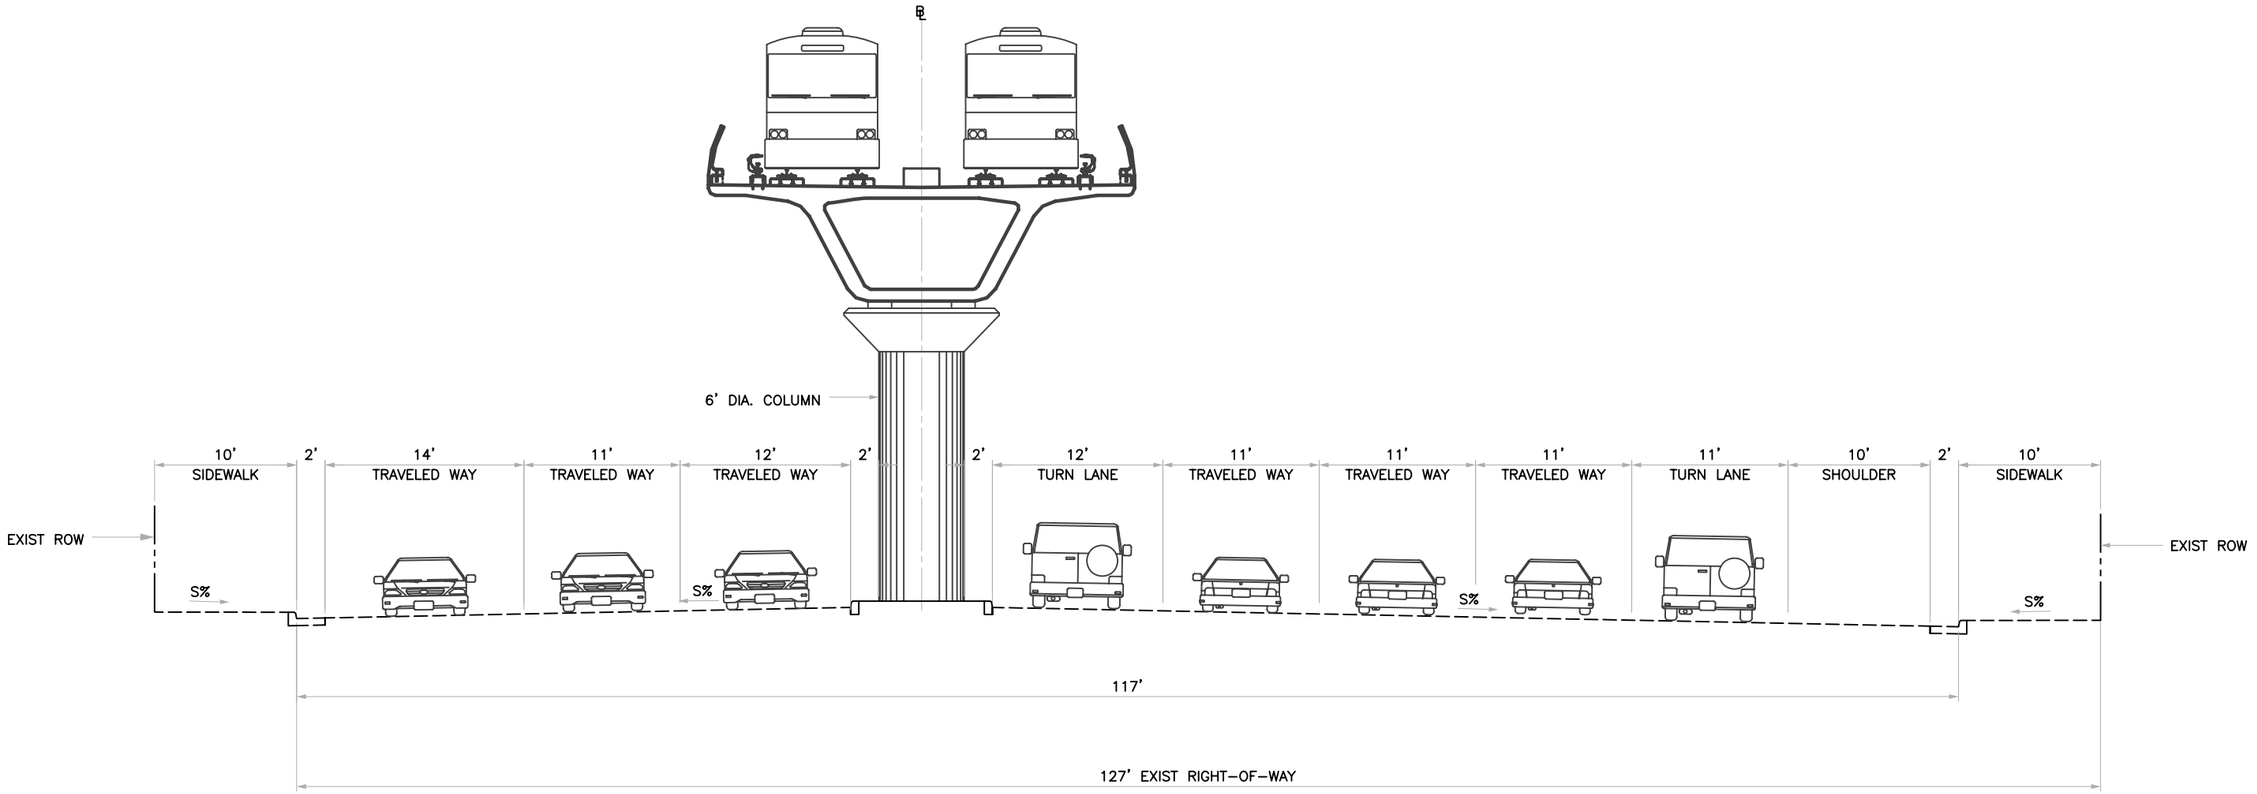

TYPICAL SECTION

KAMEHAMEHA HWY (FROM VICINITY OF MAKIN PL TO RADFORD DR)

SCALE: 3/16" = 1'-0"

FIGURE B-13

NOTE:

TYPICAL SECTIONS FOR REFERENCE ONLY AND ARE INTENDED TO SHOW THE RELATIONSHIP BETWEEN THE FIXED GUIDEWAY AND ADJACENT ROADWAY FACILITIES (E.G. IN MEDIAN OR ON SIDE).

2' 0 2' 4' 6' 10' 14'

Rev	By	Date	Description

Designed: C Shimizu
Drawn: R Angkaw
Checked: M Hall
Approved: C Shimizu
Date: 05/19/08

HONOLULU HIGH-CAPACITY TRANSIT CORRIDOR PROJECT

CITY & COUNTY OF HONOLULU - DEPARTMENT OF TRANSPORTATION SERVICES - RAPID TRANSIT DIVISION

Prime Consultant: PB PARSONS BRINCKERHOFF
1003 Bishop Street, Suite 2250 – Honolulu, HI 96813

Subconsultant:

For reduced prints, original page size in inches: 0 1 2 3 4

HISTORIC EFFECTS REPORT

TYPICAL SECTIONS
HALEKAUWILA STREET

Contract No.:
CADD File: FIGURE B-13
Drawing No: Rev.
Scale: 3/16"=1'-0"
Page No. of

2009-04-09 10:51 AM F:\Active Projects\HHCTCP\Cadd\HER\FIGURE B-13.dwg

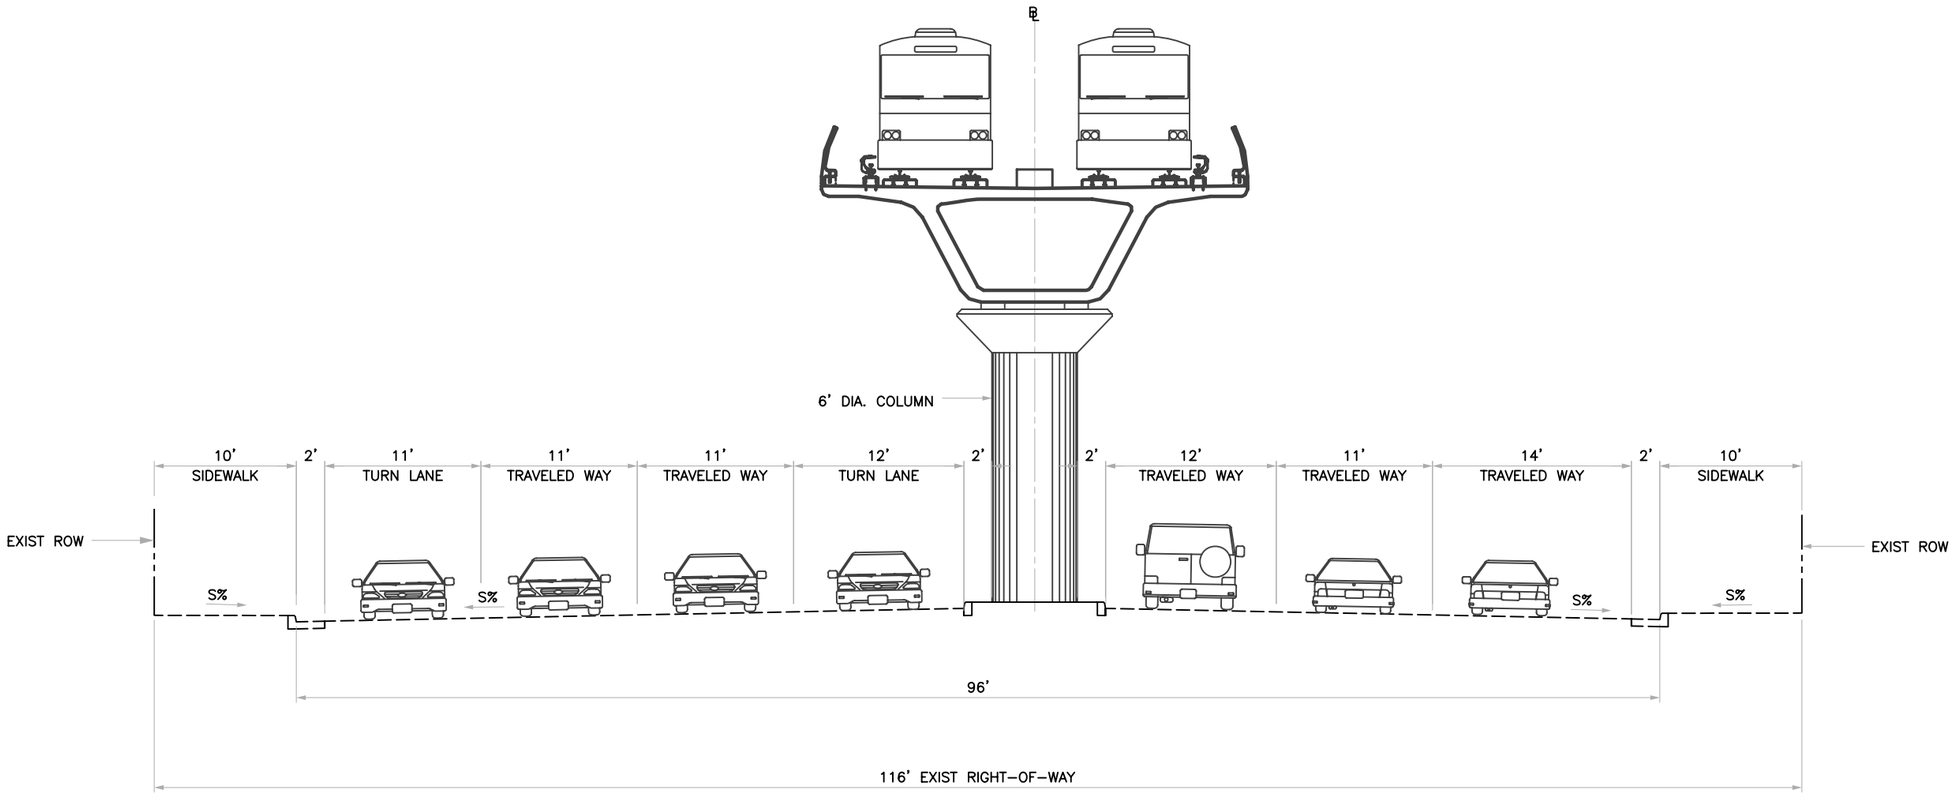

TYPICAL SECTION
KAMEHAMEHA HWY (FROM RADFORD DR TO CENTER DR)
SCALE: 3/16" = 1'-0"

FIGURE B-14

NOTE:

TYPICAL SECTIONS FOR REFERENCE ONLY AND ARE INTENDED TO SHOW THE RELATIONSHIP BETWEEN THE FIXED GUIDEWAY AND ADJACENT ROADWAY FACILITIES (E.G. IN MEDIAN OR ON SIDE).

2' 0 2' 4' 6' 10' 14'

Rev	By	Date	Description

Designed: C Shimizu
Drawn: R Angkaw
Checked: M Hall
Approved: C Shimizu
Date: 05/19/08

HONOLULU HIGH-CAPACITY TRANSIT CORRIDOR PROJECT
CITY & COUNTY OF HONOLULU - DEPARTMENT OF TRANSPORTATION SERVICES - RAPID TRANSIT DIVISION

Prime Consultant: PB PARSONS BRINCKERHOFF
1003 Bishop Street, Suite 2250 – Honolulu, HI 96813

Subconsultant:

For reduced prints, original page size in inches: 0 1 2 3 4

HISTORIC EFFECTS REPORT

TYPICAL SECTIONS
HALEKAUWILA STREET

Contract No.:
CADD File: FIGURE B-14
Drawing No: Rev.
Scale: 3/16"=1'-0"
Page No. of

2009-04-09 10:52 AM F:\Active Projects\HHCTCP\Cadd\HER\FIGURE B-14.dwg

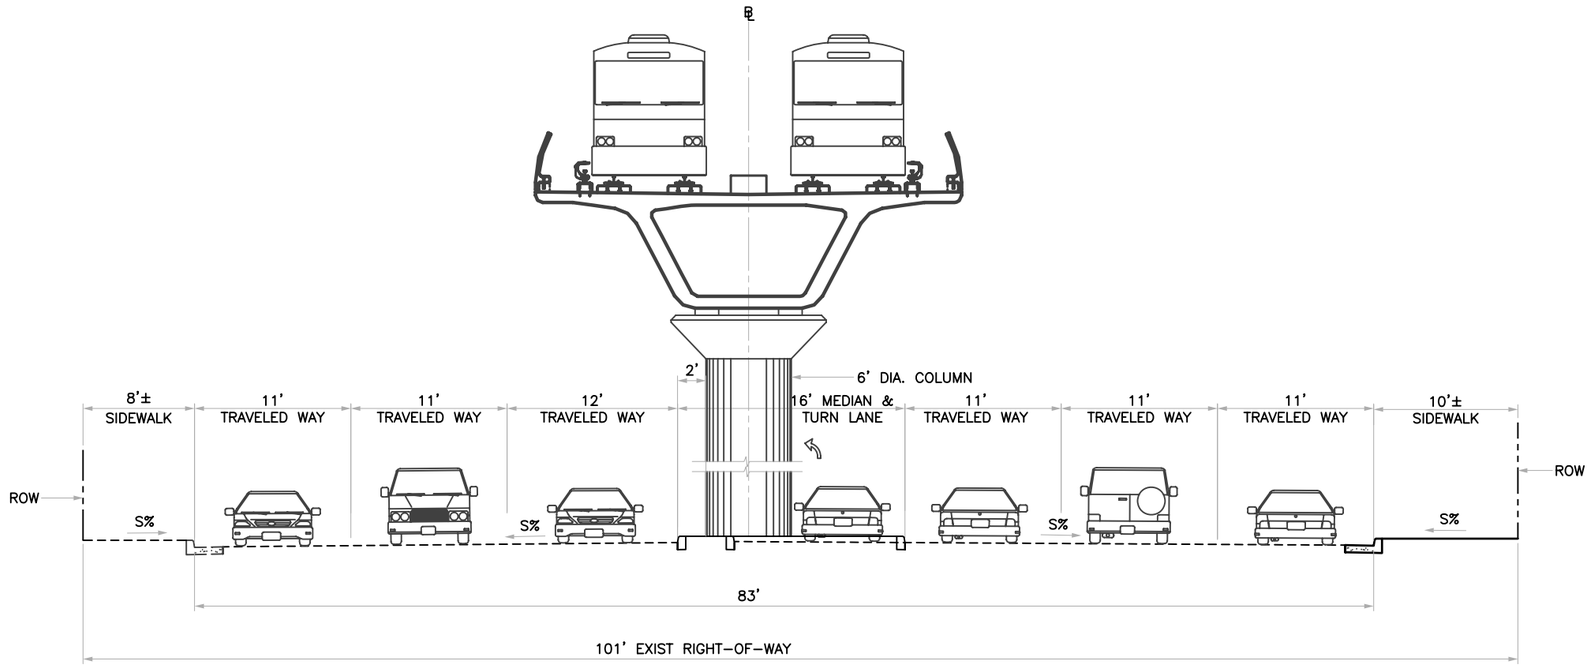

TYPICAL SECTION
DILLINGHAM BLVD (KALIHI STREAM TO LAUMAKA STREET)
SCALE: 3/16" = 1'-0"

FIGURE B-15

NOTE:

TYPICAL SECTIONS FOR REFERENCE ONLY AND ARE INTENDED TO SHOW THE RELATIONSHIP BETWEEN THE FIXED GUIDEWAY AND ADJACENT ROADWAY FACILITIES (E.G. IN MEDIAN OR ON SIDE).

1' 0 2' 4' 6' 10'

Rev	By	Date	Description

Designed: V Valdez
Drawn: R Angkaw
Checked: L Takushi
Approved: C Shimizu
Date: 03/17/08

HONOLULU HIGH-CAPACITY TRANSIT CORRIDOR PROJECT
CITY & COUNTY OF HONOLULU - DEPARTMENT OF TRANSPORTATION SERVICES - RAPID TRANSIT DIVISION

Prime Consultant: PB PARSONS BRINCKERHOFF
1003 Bishop Street, Suite 2250 – Honolulu, HI 96813

Subconsultant:

For reduced prints, original page size in inches: 0 1 2 3 4

HISTORIC EFFECTS REPORT

TYPICAL SECTIONS
DILLINGHAM BOULEVARD

Contract No.:
CADD File: FIGURE B-15
Drawing No: Rev.
Scale: 3/16"=1'-0"
Page No. of

2009-04-10 11:26 AM F:\Active Projects\HHCTCP\Cadd\HER\FIGURE B-15.dwg

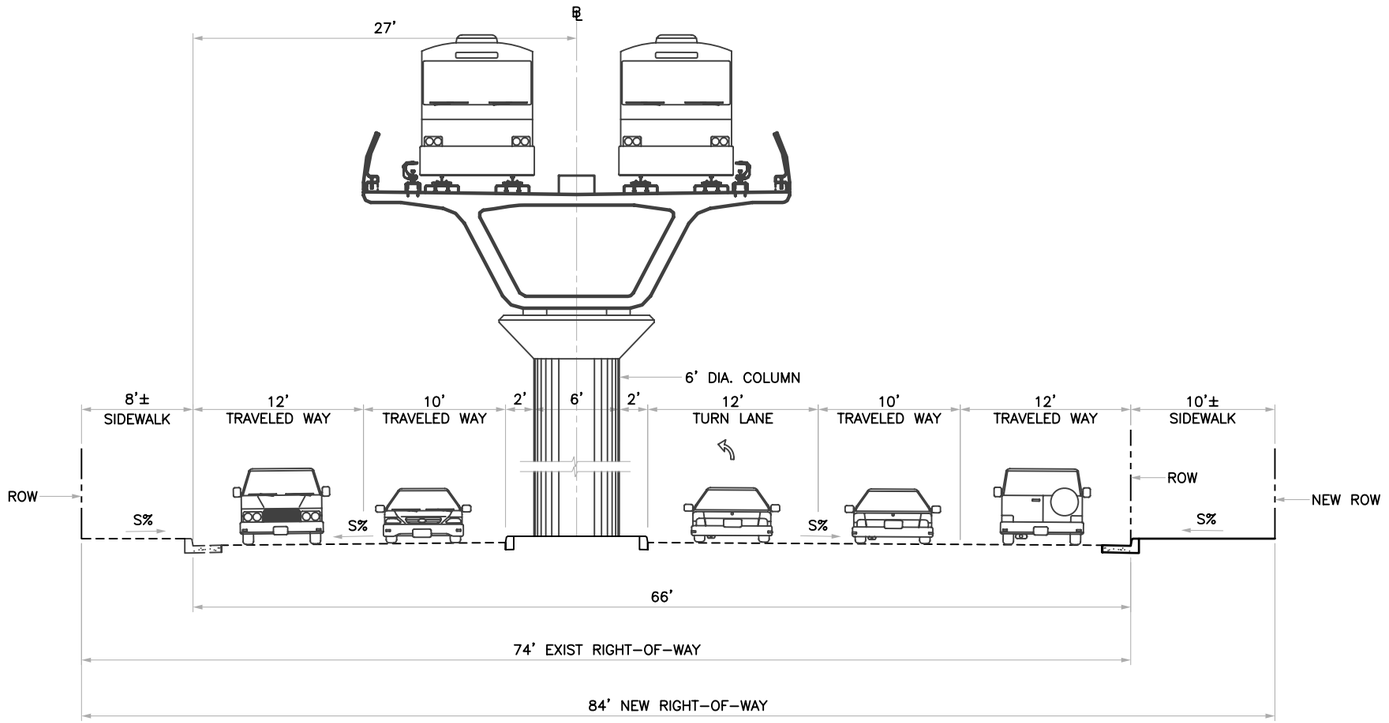

TYPICAL SECTION
DILLINGHAM BLVD (LAUMAKA STREET TO AKEPO LN)
SCALE: 3/16" = 1'-0"

FIGURE B-16

NOTE:

TYPICAL SECTIONS FOR REFERENCE ONLY AND ARE INTENDED TO SHOW THE RELATIONSHIP BETWEEN THE FIXED GUIDEWAY AND ADJACENT ROADWAY FACILITIES (E.G. IN MEDIAN OR ON SIDE).

1' 0 2' 4' 6' 10'

Rev	By	Date	Description

Designed: V Valdez
Drawn: R Angkaw
Checked: L Takushi
Approved: C Shimizu
Date: 03/17/08

HONOLULU HIGH-CAPACITY TRANSIT CORRIDOR PROJECT
CITY & COUNTY OF HONOLULU - DEPARTMENT OF TRANSPORTATION SERVICES - RAPID TRANSIT DIVISION

Prime Consultant: PB PARSONS BRINCKERHOFF
1003 Bishop Street, Suite 2250 – Honolulu, HI 96813

Subconsultant:

For reduced prints, original page size in inches: 0 1 2 3 4

HISTORIC EFFECTS REPORT

TYPICAL SECTIONS
DILLINGHAM BOULEVARD

Contract No.:
CADD File: FIGURE B-16
Drawing No: Rev.
Scale: 3/16"=1'-0"
Page No. of

2009-04-09 10:53 AM F:\Active Projects\HHCTCP\Cadd\HER\FIGURE B-16.dwg

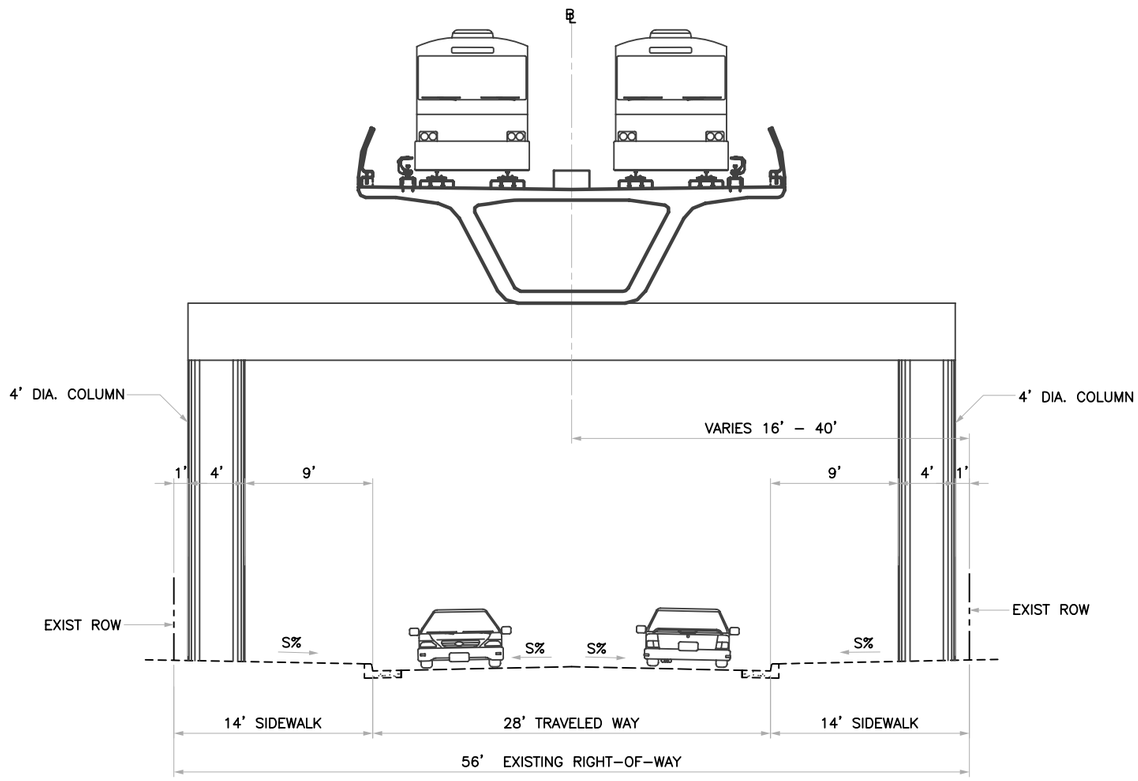

TYPICAL SECTION
KA'AAHI STREET EXTENSION
SCALE: 3/16" = 1'-0"

FIGURE B-17

NOTE:

TYPICAL SECTIONS FOR REFERENCE ONLY AND ARE INTENDED TO SHOW THE RELATIONSHIP BETWEEN THE FIXED GUIDEWAY AND ADJACENT ROADWAY FACILITIES (E.G. IN MEDIAN OR ON SIDE).

1'0 2' 4' 6' 10'

Rev	By	Date	Description

Designed: C Shimizu
Drawn: R Angkaw
Checked: M Hall
Approved: C Shimizu
Date: 03/17/08

HONOLULU HIGH-CAPACITY TRANSIT CORRIDOR PROJECT
CITY & COUNTY OF HONOLULU - DEPARTMENT OF TRANSPORTATION SERVICES - RAPID TRANSIT DIVISION

Prime Consultant: PB PARSONS BRINCKERHOFF
1003 Bishop Street, Suite 2250 – Honolulu, HI 96813

Subconsultant:

For reduced prints, original page size in inches: 0 1 2 3 4

HISTORIC EFFECTS REPORT

TYPICAL SECTIONS
KA'AAHI STREET EXTENSION

Contract No.:
CADD File: FIGURE B-17
Drawing No: Rev.
Scale: 3/16"=1'-0"
Page No. of

2009-04-09 10:55 AM F:\Active Projects\HHCTCP\Cadd\HER\FIGURE B-17.dwg

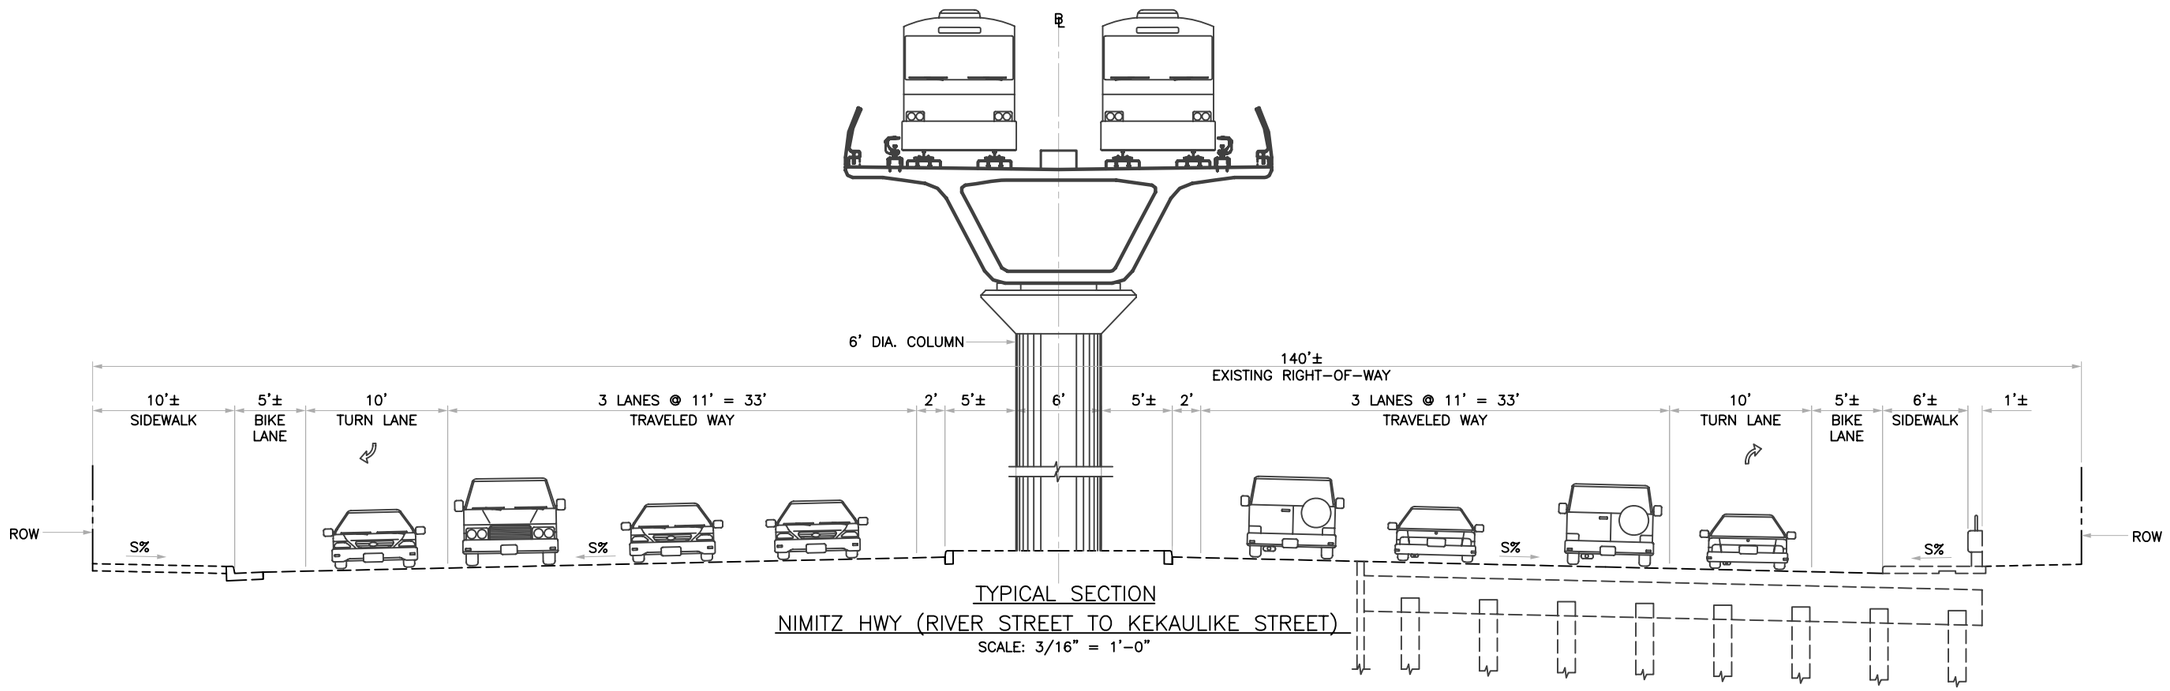

TYPICAL SECTION
NIMITZ HWY (RIVER STREET TO KEKAULIKE STREET)
SCALE: 3/16" = 1'-0"

FIGURE B-18

NOTE:

TYPICAL SECTIONS FOR REFERENCE ONLY AND ARE INTENDED TO SHOW THE RELATIONSHIP BETWEEN THE FIXED GUIDEWAY AND ADJACENT ROADWAY FACILITIES (E.G. IN MEDIAN OR ON SIDE).

1'0 2' 4' 6' 10'

Rev	By	Date	Description

Designed: C Shimizu
Drawn: R Angkaw
Checked: M Hall
Approved: C Shimizu
Date: 03/17/08

HONOLULU HIGH-CAPACITY TRANSIT CORRIDOR PROJECT
CITY & COUNTY OF HONOLULU - DEPARTMENT OF TRANSPORTATION SERVICES - RAPID TRANSIT DIVISION

Prime Consultant: PB PARSONS BRINCKERHOFF
1003 Bishop Street, Suite 2250 – Honolulu, HI 96813

Subconsultant:

For reduced prints, original page size in inches: 0 1 2 3 4

HISTORIC EFFECTS REPORT

TYPICAL SECTIONS
NIMITZ HIGHWAY

Contract No.:
CADD File: FIGURE B-18
Drawing No: Rev.
Scale: 3/16"=1'-0"
Page No. of

2009-04-09 10:57 AM F:\Active Projects\HHCTCP\Cadd\HER\FIGURE B-18.dwg

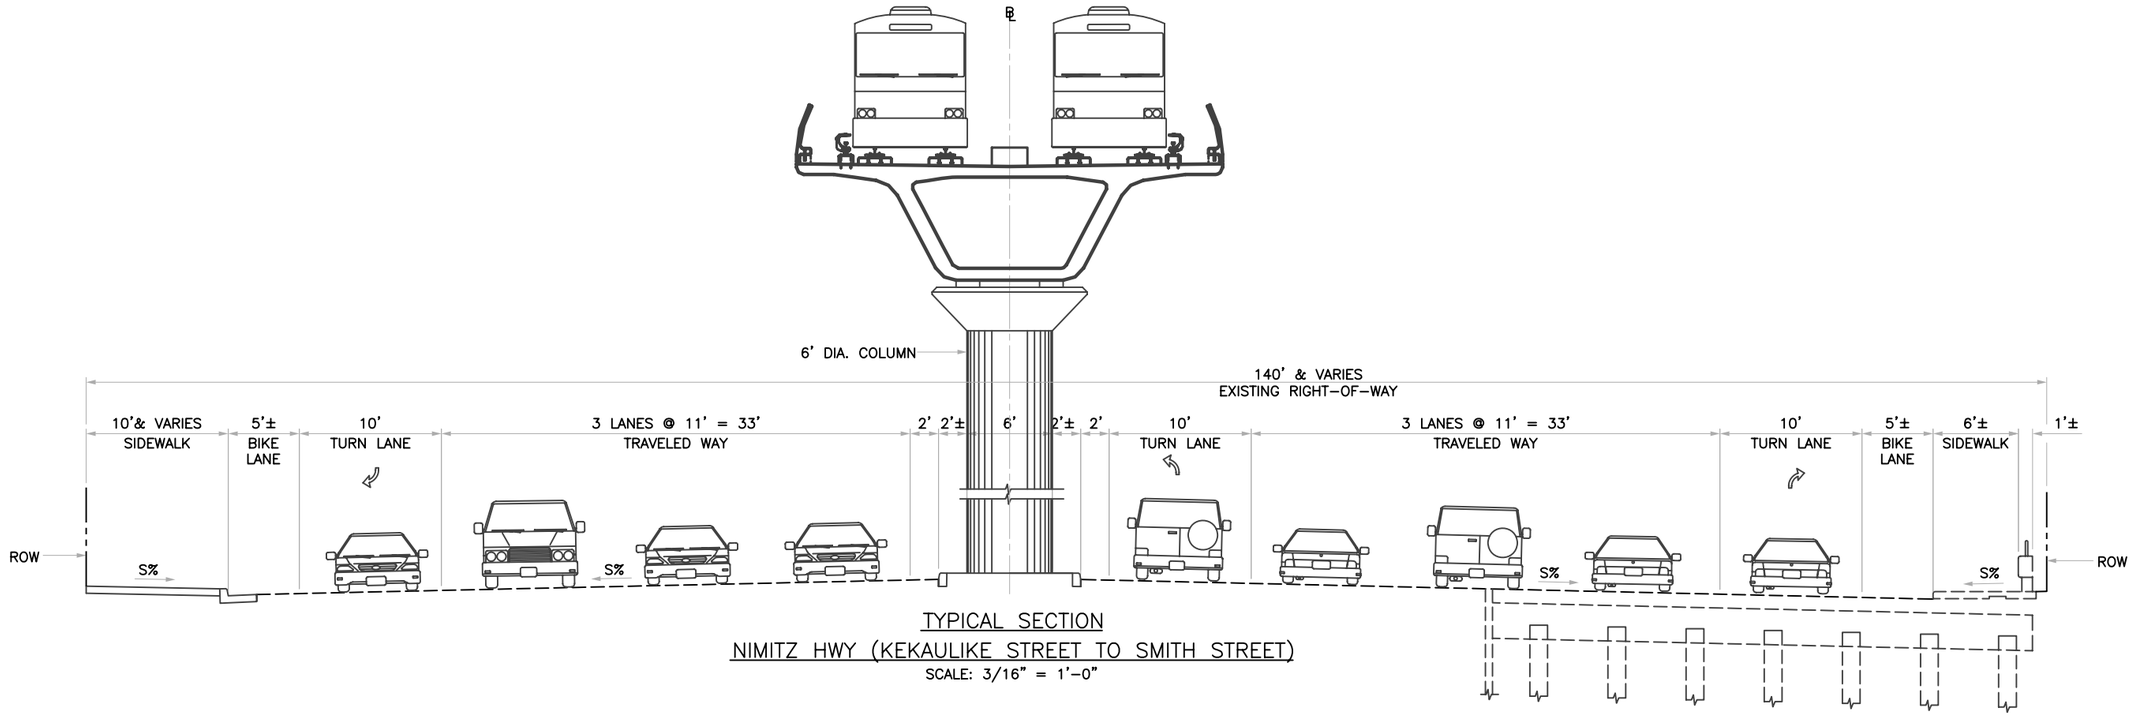

TYPICAL SECTION

NIMITZ HWY (KEKAULIKE STREET TO SMITH STREET)

SCALE: 3/16" = 1'-0"

FIGURE B-19

NOTE:

TYPICAL SECTIONS FOR REFERENCE ONLY AND ARE INTENDED TO SHOW THE RELATIONSHIP BETWEEN THE FIXED GUIDEWAY AND ADJACENT ROADWAY FACILITIES (E.G. IN MEDIAN OR ON SIDE).

1'0 2' 4' 6' 10'

Rev	By	Date	Description

Designed: C Shimizu
Drawn: R Angkaw
Checked: M Hall
Approved: C Shimizu
Date: 03/17/08

HONOLULU HIGH-CAPACITY TRANSIT CORRIDOR PROJECT

CITY & COUNTY OF HONOLULU - DEPARTMENT OF TRANSPORTATION SERVICES - RAPID TRANSIT DIVISION

Prime Consultant: PB PARSONS BRINCKERHOFF
1003 Bishop Street, Suite 2250 - Honolulu, HI 96813

Subconsultant:

For reduced prints, original page size in inches: 0 1 2 3 4

HISTORIC EFFECTS REPORT

TYPICAL SECTIONS
NIMITZ HIGHWAY

Contract No.:
CADD File: FIGURE B-19
Drawing No: Rev.
Scale: 3/16"=1'-0"
Page No. of

2009-04-09 10:58 AM F:\Active Projects\HHCTCP\Cadd\HER\FIGURE B-19.dwg

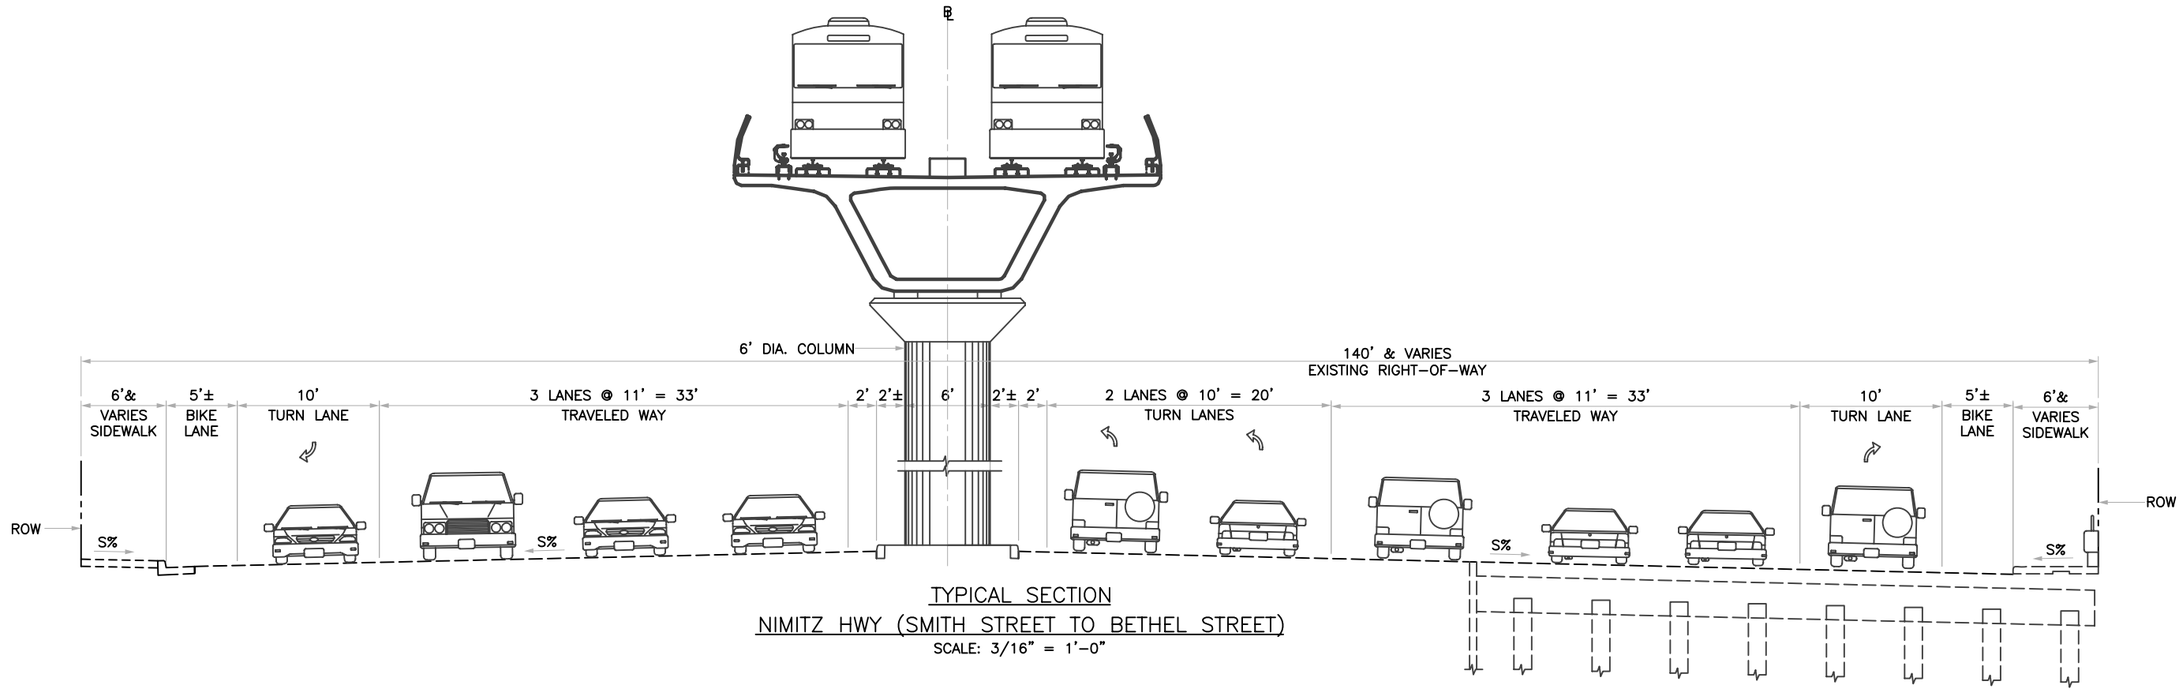

TYPICAL SECTION
NIMITZ HWY (SMITH STREET TO BETHEL STREET)
SCALE: 3/16" = 1'-0"

FIGURE B-20

NOTE:

TYPICAL SECTIONS FOR REFERENCE ONLY AND ARE INTENDED TO SHOW THE RELATIONSHIP BETWEEN THE FIXED GUIDEWAY AND ADJACENT ROADWAY FACILITIES (E.G. IN MEDIAN OR ON SIDE).

1' 0 2' 4' 6' 10'

Rev	By	Date	Description

Designed: C Shimizu
Drawn: R Angkaw
Checked: M Hall
Approved: C Shimizu
Date: 03/17/08

HONOLULU HIGH-CAPACITY TRANSIT CORRIDOR PROJECT
CITY & COUNTY OF HONOLULU - DEPARTMENT OF TRANSPORTATION SERVICES - RAPID TRANSIT DIVISION

Prime Consultant: PB PARSONS BRINCKERHOFF
1003 Bishop Street, Suite 2250 – Honolulu, HI 96813

Subconsultant:

For reduced prints, original page size in inches: 0 1 2 3 4

HISTORIC EFFECTS REPORT

TYPICAL SECTIONS
NIMITZ HIGHWAY

Contract No.:
CADD File: FIGURE B-20
Drawing No: Rev.
Scale: 3/16"=1'-0"
Page No. of

2009-04-09 10:59 AM F:\Active Projects\HHCTCP\Cadd\HER\FIGURE B-20.dwg

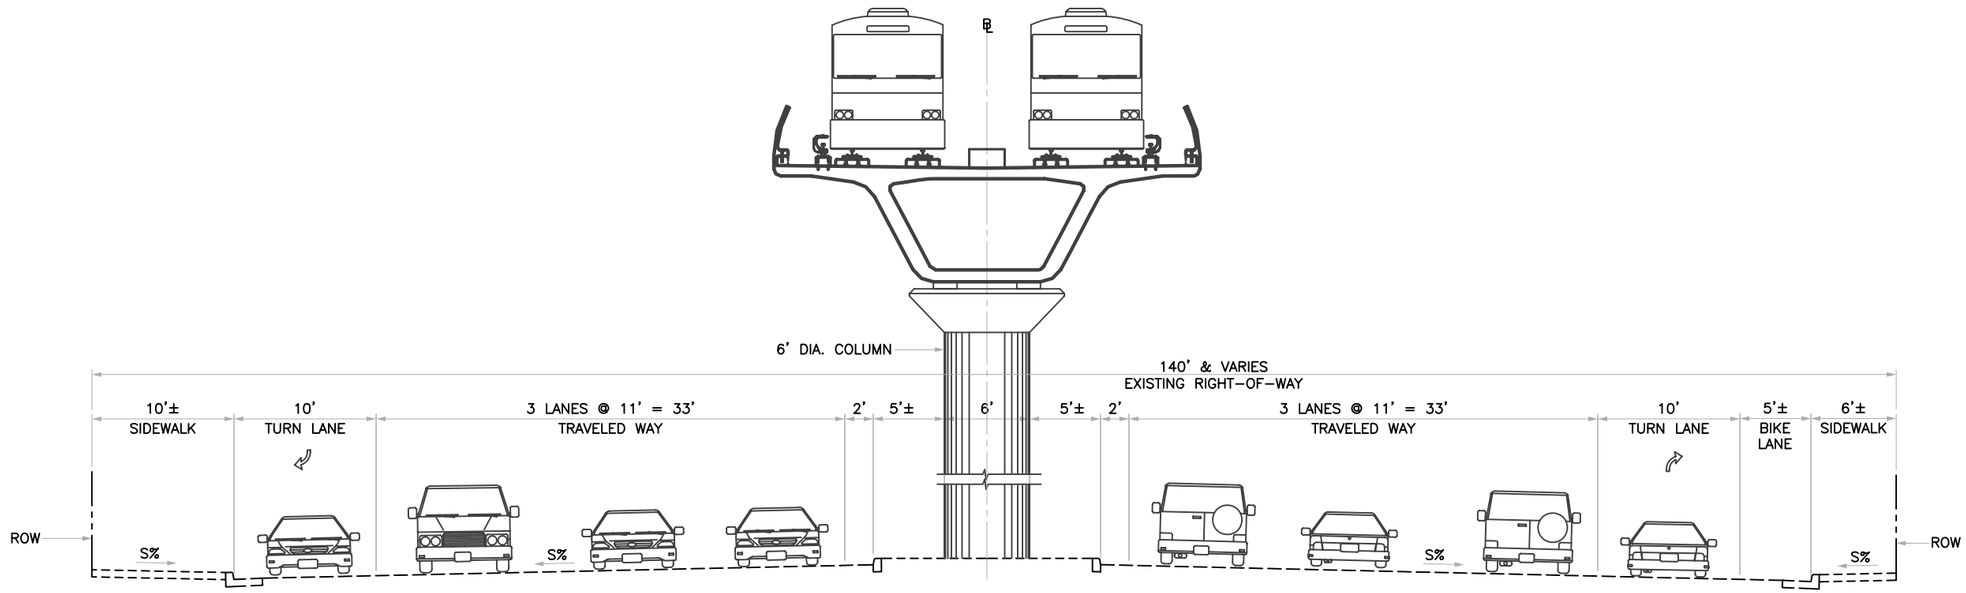

TYPICAL SECTION
NIMITZ HWY (BETHEL STREET TO FORT STREET)
SCALE: 3/16" = 1'-0"

FIGURE B-21

NOTE:

TYPICAL SECTIONS FOR REFERENCE ONLY AND ARE INTENDED TO SHOW THE RELATIONSHIP BETWEEN THE FIXED GUIDEWAY AND ADJACENT ROADWAY FACILITIES (E.G. IN MEDIAN OR ON SIDE).

1'0 2' 4' 6' 10'

Rev	By	Date	Description

Designed: C Shimizu
Drawn: R Angkaw
Checked: M Hall
Approved: C Shimizu
Date: 03/17/08

HONOLULU HIGH-CAPACITY TRANSIT CORRIDOR PROJECT
CITY & COUNTY OF HONOLULU - DEPARTMENT OF TRANSPORTATION SERVICES - RAPID TRANSIT DIVISION

Prime Consultant: PB PARSONS BRINCKERHOFF
1003 Bishop Street, Suite 2250 - Honolulu, HI 96813

Subconsultant:

For reduced prints, original page size in inches: 0 1 2 3 4

HISTORIC EFFECTS REPORT

TYPICAL SECTIONS
NIMITZ HIGHWAY

Contract No.:
CADD File: FIGURE B-21
Drawing No: Rev.
Scale: 3/16"=1'-0"
Page No. X of

2009-04-09 11:01 AM F:\Active Projects\HHCTCP\Cadd\HER\FIGURE B-21.dwg

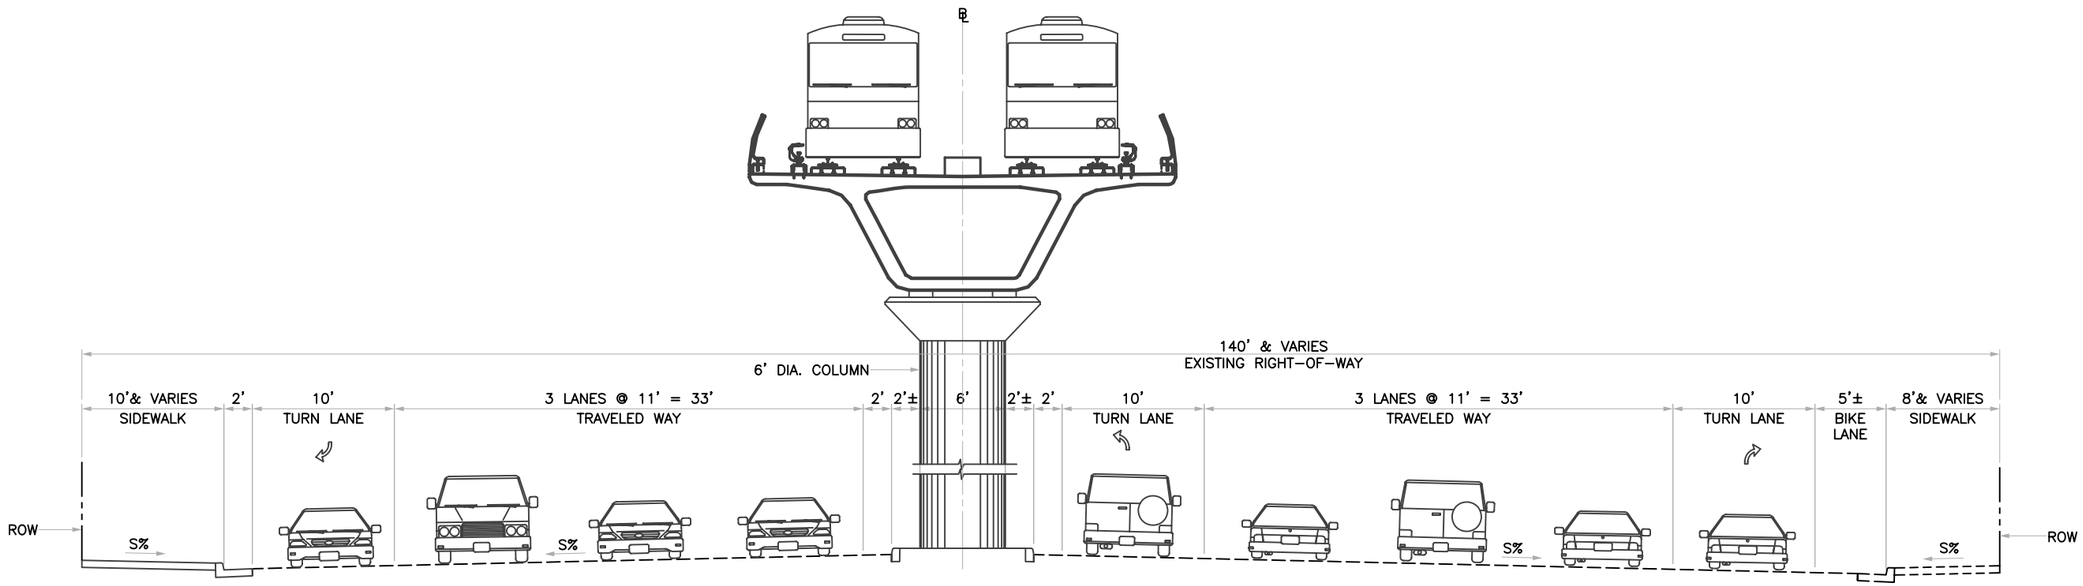

TYPICAL SECTION

NIMITZ HWY (FORT STREET TO BISHOP STREET)

SCALE: 3/16" = 1'-0"

FIGURE B-22

NOTE:

TYPICAL SECTIONS FOR REFERENCE ONLY AND ARE INTENDED TO SHOW THE RELATIONSHIP BETWEEN THE FIXED GUIDEWAY AND ADJACENT ROADWAY FACILITIES (E.G. IN MEDIAN OR ON SIDE).

1'0 2' 4' 6' 10'

Rev	By	Date	Description

Designed: C Shimizu
Drawn: R Angkaw
Checked: M Hall
Approved: C Shimizu
Date: 03/17/08

HONOLULU HIGH-CAPACITY TRANSIT CORRIDOR PROJECT

CITY & COUNTY OF HONOLULU - DEPARTMENT OF TRANSPORTATION SERVICES - RAPID TRANSIT DIVISION

Prime Consultant: PB PARSONS BRINCKERHOFF
1003 Bishop Street, Suite 2250 - Honolulu, HI 96813

Subconsultant:

For reduced prints, original page size in inches: 0 1 2 3 4

HISTORIC EFFECTS REPORT

TYPICAL SECTIONS
NIMITZ HIGHWAY

Contract No.:
CADD File: FIGURE B-22
Drawing No: Rev.
Scale: 3/16"=1'-0"
Page No. of

2009-04-09 11:02 AM F:\Active Projects\HHCTCP\Cadd\HER\FIGURE B-22.dwg

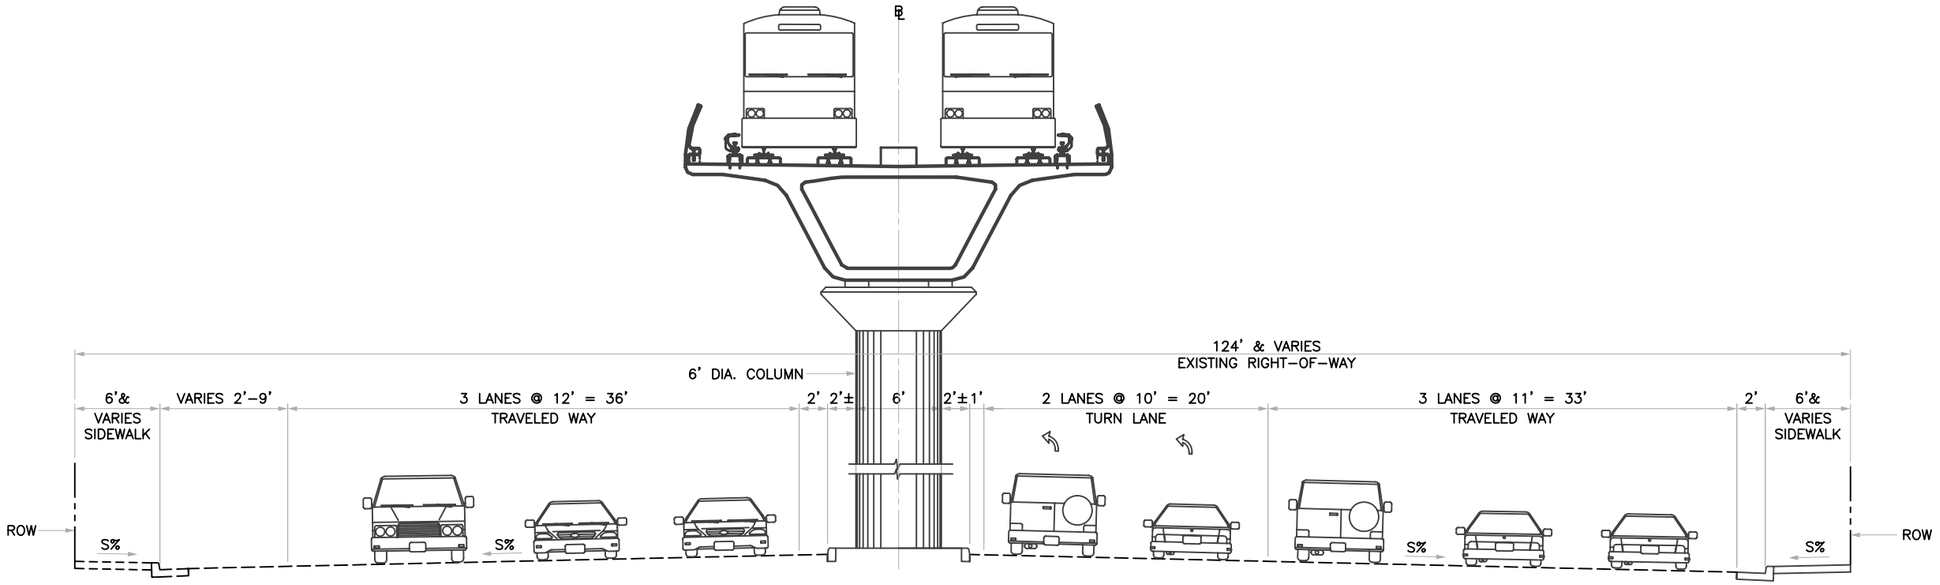

TYPICAL SECTION
NIMITZ HWY (BISHOP STREET TO ALAKEA STREET)
SCALE: 3/16" = 1'-0"

FIGURE B-23

NOTE:

TYPICAL SECTIONS FOR REFERENCE ONLY AND ARE INTENDED TO SHOW THE RELATIONSHIP BETWEEN THE FIXED GUIDEWAY AND ADJACENT ROADWAY FACILITIES (E.G. IN MEDIAN OR ON SIDE).

1'0 2' 4' 6' 10'

Rev	By	Date	Description

Designed: C Shimizu
Drawn: R Angkaw
Checked: M Hall
Approved: C Shimizu
Date: 03/17/08

HONOLULU HIGH-CAPACITY TRANSIT CORRIDOR PROJECT
CITY & COUNTY OF HONOLULU - DEPARTMENT OF TRANSPORTATION SERVICES - RAPID TRANSIT DIVISION

Prime Consultant: PB PARSONS BRINCKERHOFF
1003 Bishop Street, Suite 2250 - Honolulu, HI 96813

Subconsultant:

For reduced prints, original page size in inches: 0 1 2 3 4

HISTORIC EFFECTS REPORT

TYPICAL SECTIONS
NIMITZ HIGHWAY

Contract No.:
CADD File: FIGURE B-23
Drawing No: Rev.
Scale: 3/16"=1'-0"
Page No. of

2009-04-09 11:03 AM F:\Active Projects\HHCTCP\Cadd\HER\FIGURE B-23.dwg

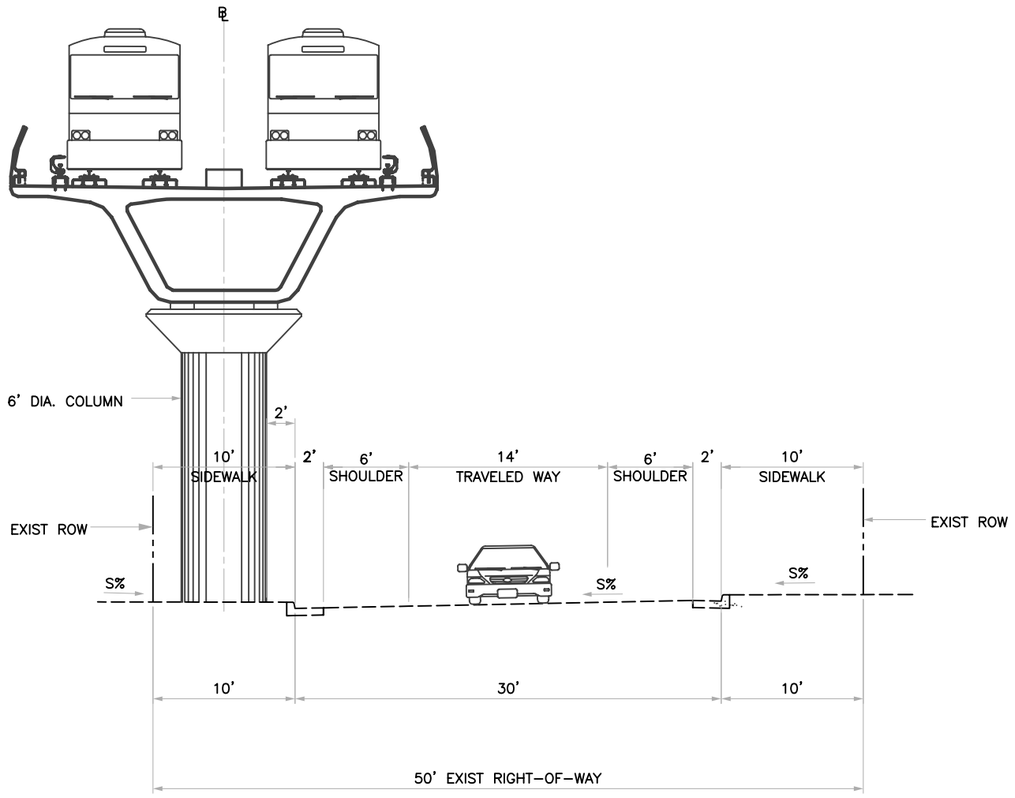

TYPICAL SECTION
HALEKAUWILA ST (RICHARDS ST TO PUNCHBOWL ST)
SCALE: 3/16" = 1'-0"

FIGURE B-24

NOTE:

TYPICAL SECTIONS FOR REFERENCE ONLY AND ARE INTENDED TO SHOW THE RELATIONSHIP BETWEEN THE FIXED GUIDEWAY AND ADJACENT ROADWAY FACILITIES (E.G. IN MEDIAN OR ON SIDE).

2' 0 2' 4' 6' 10' 14'

Rev	By	Date	Description

Designed:
Drawn: R Rivera
Checked:
Approved:
Date: 04/08/09

HONOLULU HIGH-CAPACITY TRANSIT CORRIDOR PROJECT
CITY & COUNTY OF HONOLULU - DEPARTMENT OF TRANSPORTATION SERVICES - RAPID TRANSIT DIVISION

Prime Consultant: PB PARSONS BRINCKERHOFF
1003 Bishop Street, Suite 2250 - Honolulu, HI 96813

Subconsultant:

For reduced prints, original page size in inches: 0 1 2 3 4

HISTORIC EFFECTS REPORT

TYPICAL SECTIONS
HALEKAUWILA STREET

Contract No.:
CADD File: FIGURE B-24
Drawing No: Rev.
Scale: 3/16"=1'-0"
Page No. of

2009-04-09 11:06 AM F:\Active Projects\HHCTCP\Cadd\HER\FIGURE B-24.dwg

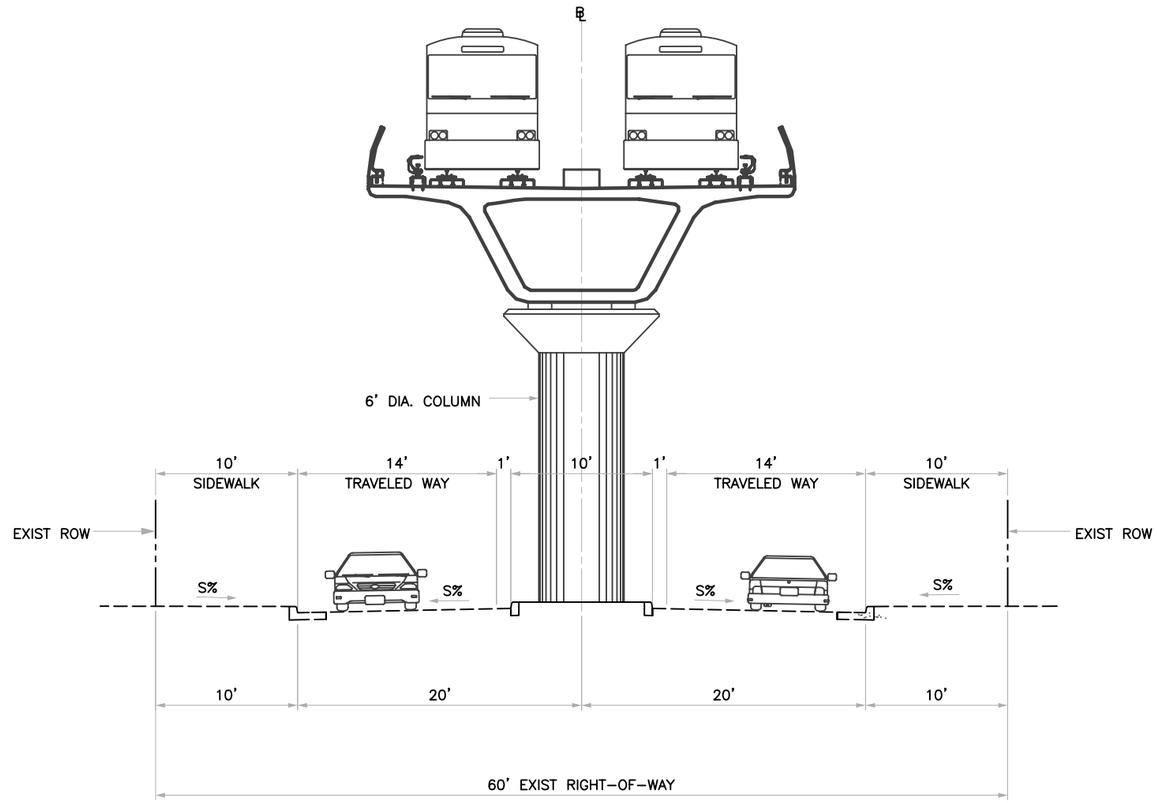

TYPICAL SECTION
HALEKAUWILA ST (PUNCHBOWL ST TO SOUTH ST)
SCALE: 3/16" = 1'-0"

FIGURE B-25

NOTE:

TYPICAL SECTIONS FOR REFERENCE ONLY AND ARE INTENDED TO SHOW THE RELATIONSHIP BETWEEN THE FIXED GUIDEWAY AND ADJACENT ROADWAY FACILITIES (E.G. IN MEDIAN OR ON SIDE).

2' 0 2' 4' 6' 10' 14'

Rev	By	Date	Description

Designed: C Shimizu
Drawn: R Angkaw
Checked: M Hall
Approved: C Shimizu
Date: 05/19/08

HONOLULU HIGH-CAPACITY TRANSIT CORRIDOR PROJECT
CITY & COUNTY OF HONOLULU - DEPARTMENT OF TRANSPORTATION SERVICES - RAPID TRANSIT DIVISION

Prime Consultant: PB PARSONS BRINCKERHOFF
1003 Bishop Street, Suite 2250 - Honolulu, HI 96813

Subconsultant:

For reduced prints, original page size in inches: 0 1 2 3 4

HISTORIC EFFECTS REPORT

TYPICAL SECTIONS
HALEKAUWILA STREET

Contract No.:
CADD File: FIGURE B-25
Drawing No: | Rev.
Scale: 3/16"=1'-0"
Page No. of

2009-04-09 11:07 AM F:\Active Projects\HHCTCP\Cadd\HER\FIGURE B-25.dwg

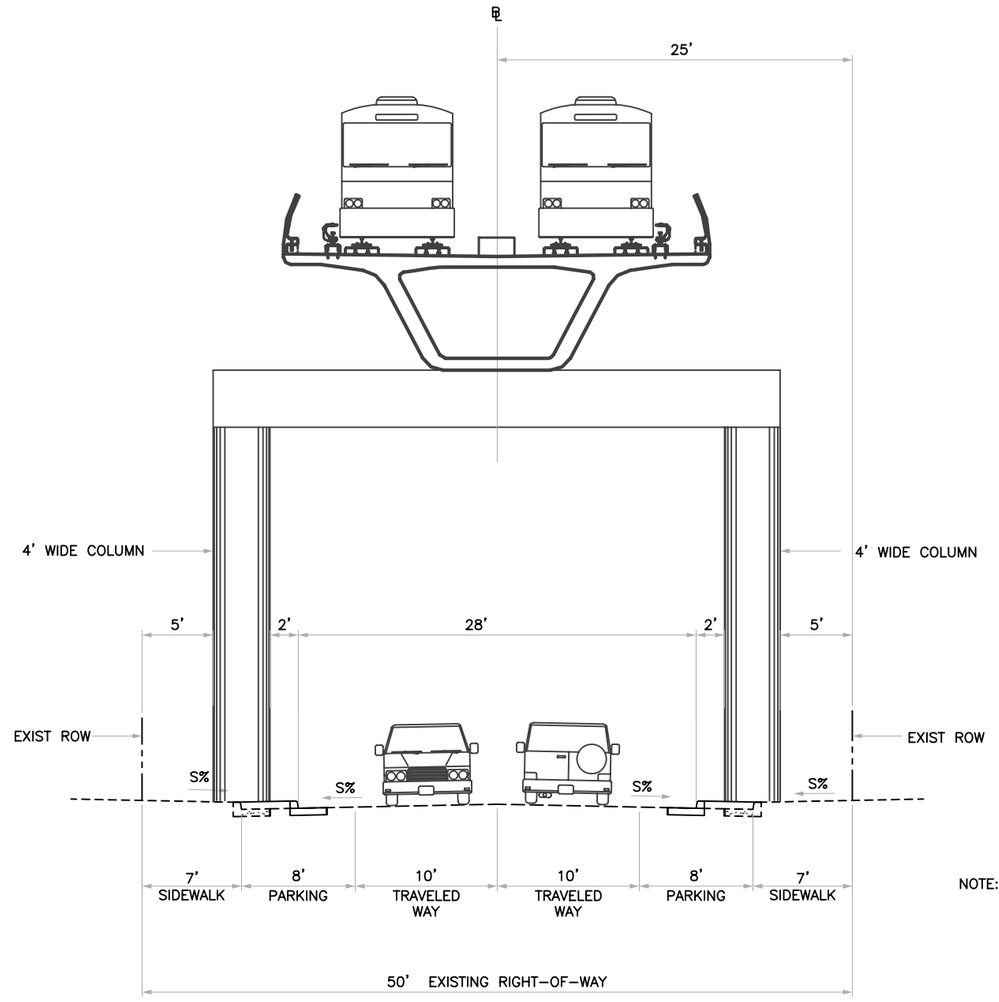

NOTE: PARKING BEYOND COLUMNS TO REMAIN

TYPICAL SECTION
HALEKAUWILA ST (CORAL ST TO COOKE ST)

SCALE: 3/16" = 1'-0"

FIGURE B-26

NOTE:

TYPICAL SECTIONS FOR REFERENCE ONLY AND ARE INTENDED TO SHOW THE RELATIONSHIP BETWEEN THE FIXED GUIDEWAY AND ADJACENT ROADWAY FACILITIES (E.G. IN MEDIAN OR ON SIDE).

2' 0 2' 4' 6' 10' 14'

Rev	By	Date	Description

Designed: C Shimizu
Drawn: R Angkaw
Checked: M Hall
Approved: C Shimizu
Date: 05/19/08

HONOLULU HIGH-CAPACITY TRANSIT CORRIDOR PROJECT
CITY & COUNTY OF HONOLULU - DEPARTMENT OF TRANSPORTATION SERVICES - RAPID TRANSIT DIVISION

Prime Consultant: PB PARSONS BRINCKERHOFF
1003 Bishop Street, Suite 2250 – Honolulu, HI 96813

Subconsultant:

For reduced prints, original page size in inches: 0 1 2 3 4

HISTORIC EFFECTS REPORT

TYPICAL SECTIONS
HALEKAUWILA STREET

Contract No.:
CADD File: FIGURE B-26
Drawing No: Rev.
Scale: 3/16"=1'-0"
Page No. of

2009-04-09 11:09 AM F:\Active Projects\HHCTCP\Cadd\HER\FIGURE B-26.dwg

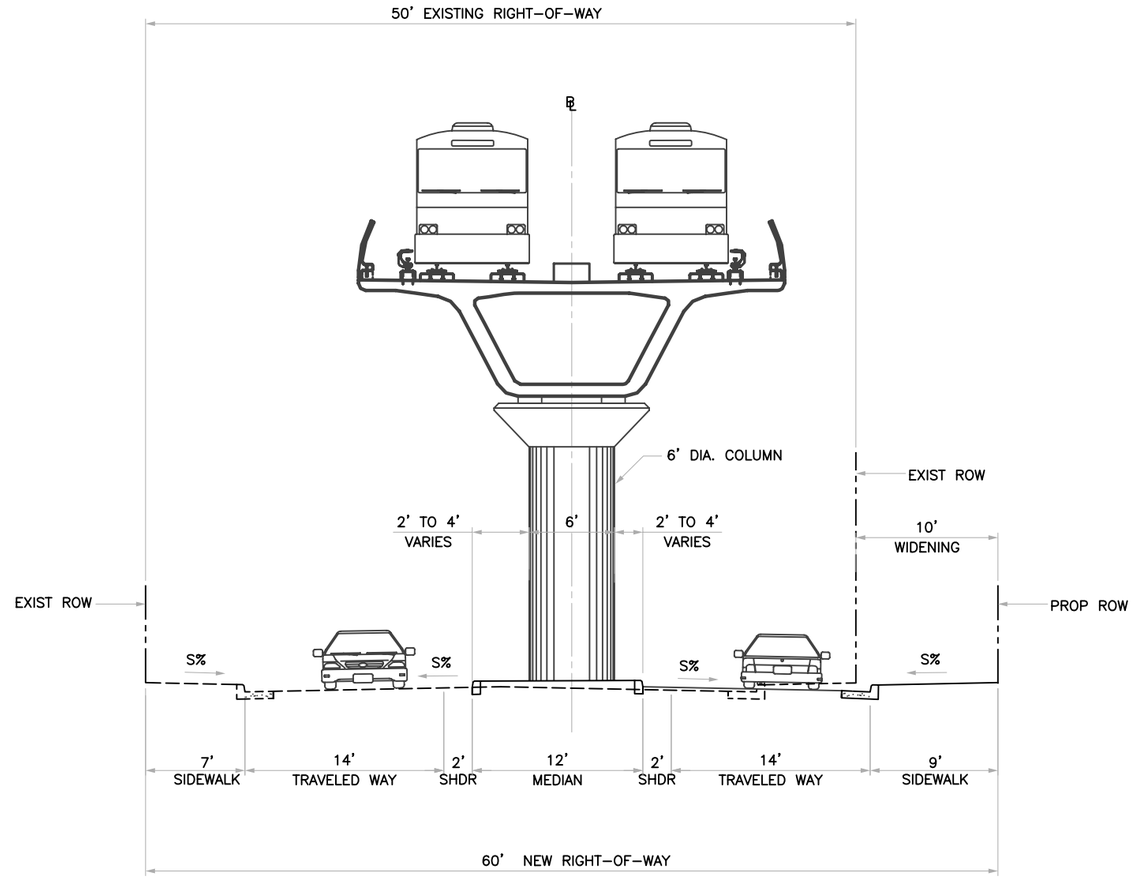

TYPICAL SECTION
HALEKAUWILA ST (COOKE ST TO KAMANI ST)
SCALE: 3/16" = 1'-0"

FIGURE B-27

NOTE:

TYPICAL SECTIONS FOR REFERENCE ONLY AND ARE INTENDED TO SHOW THE RELATIONSHIP BETWEEN THE FIXED GUIDEWAY AND ADJACENT ROADWAY FACILITIES (E.G. IN MEDIAN OR ON SIDE).

2' 0 2' 4' 6' 10' 14'

Rev	By	Date	Description

Designed: C Shimizu
Drawn: R Angkaw
Checked: M Hall
Approved: C Shimizu
Date: 05/19/08

HONOLULU HIGH-CAPACITY TRANSIT CORRIDOR PROJECT
CITY & COUNTY OF HONOLULU - DEPARTMENT OF TRANSPORTATION SERVICES - RAPID TRANSIT DIVISION

Prime Consultant: PB PARSONS BRINCKERHOFF
1003 Bishop Street, Suite 2250 – Honolulu, HI 96813

Subconsultant:

For reduced prints, original page size in inches: 0 1 2 3 4

HISTORIC EFFECTS REPORT

TYPICAL SECTIONS
HALEKAUWILA STREET

Contract No.:
CADD File: FIGURE B-27
Drawing No: Rev.
Scale: 3/16"=1'-0"
Page No. of

2009-04-09 11:09 AM F:\Active Projects\HHCTCP\Cadd\HER\FIGURE B-27.dwg

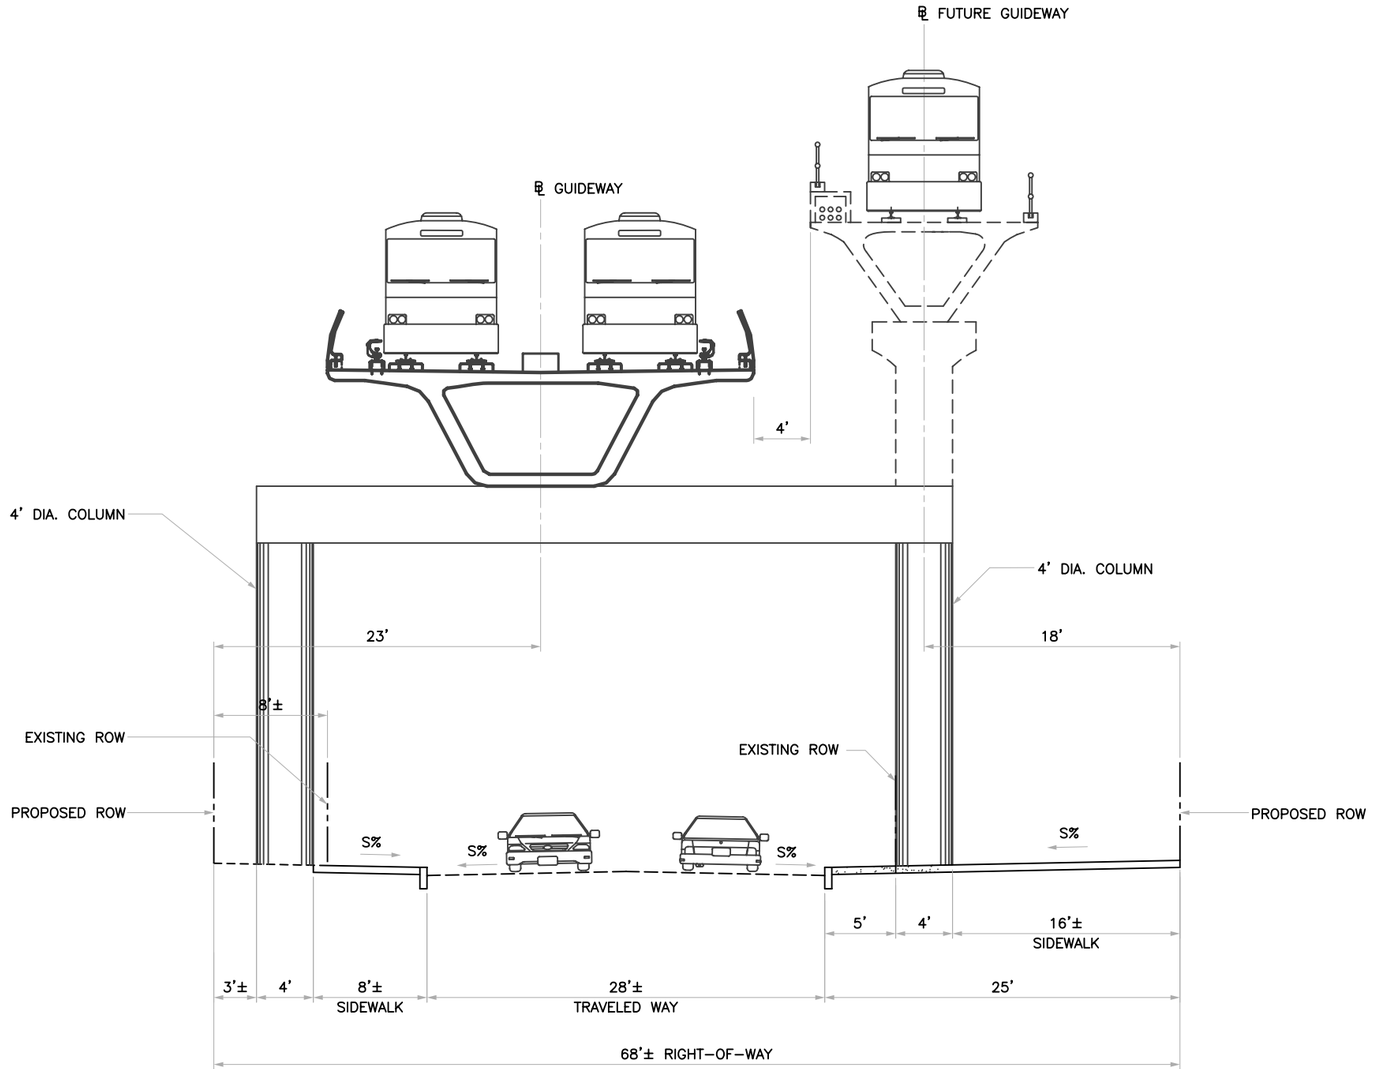

TYPICAL SECTION

KONA ST (PENSACOLA ST TO PIIKOI ST)

SCALE: 3/16" = 1'–0"

FIGURE B–28

NOTE:

TYPICAL SECTIONS FOR REFERENCE ONLY AND ARE INTENDED TO SHOW THE RELATIONSHIP BETWEEN THE FIXED GUIDEWAY AND ADJACENT ROADWAY FACILITIES (E.G. IN MEDIAN OR ON SIDE).

2' 0 2' 4' 6' 10' 14'

Rev	By	Date	Description

Designed: C Shimizu
Drawn: R Angkaw
Checked: M Hall
Approved: C Shimizu
Date: 05/19/08

HONOLULU HIGH-CAPACITY TRANSIT CORRIDOR PROJECT

CITY & COUNTY OF HONOLULU - DEPARTMENT OF TRANSPORTATION SERVICES - RAPID TRANSIT DIVISION

Prime Consultant: PB PARSONS BRINCKERHOFF
1003 Bishop Street, Suite 2250 – Honolulu, HI 96813

Subconsultant:

For reduced prints, original page size in inches: 0 1 2 3 4

HISTORIC EFFECTS REPORT

TYPICAL SECTIONS
KONA STREET

Contract No.:
CADD File: FIGURE B–28
Drawing No: Rev.
Scale: 3/16"=1'–0"
Page No. of

2009-04-09 11:11 AM F:\Active Projects\HHCTCP\Cadd\HER\FIGURE B-28.dwg

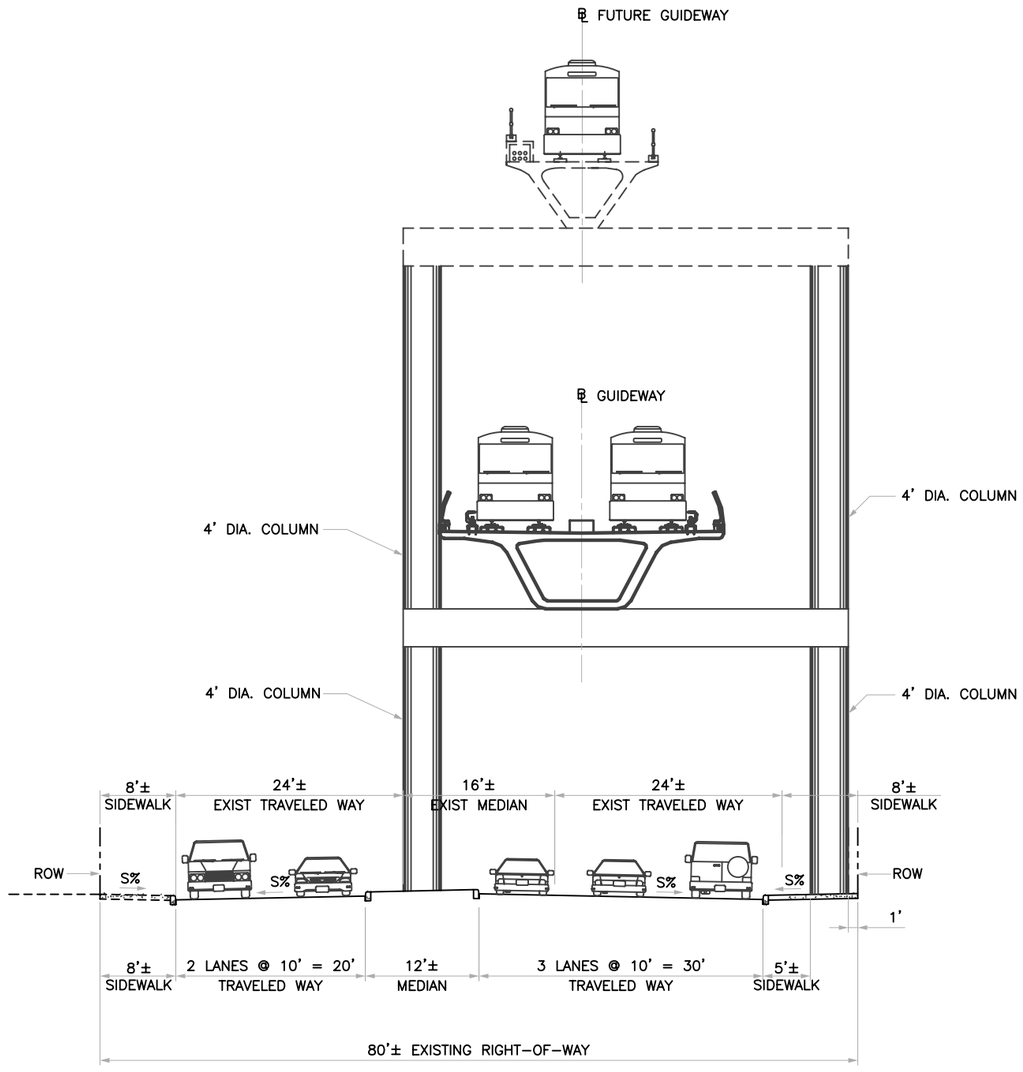

TYPICAL SECTION
KONA ST (PIIKOI ST TO KONA IKI ST)
SCALE: 1/8" = 1'-0"

FIGURE B-29

NOTE:

TYPICAL SECTIONS FOR REFERENCE ONLY AND ARE INTENDED TO SHOW THE RELATIONSHIP BETWEEN THE FIXED GUIDEWAY AND ADJACENT ROADWAY FACILITIES (E.G. IN MEDIAN OR ON SIDE).

2' 0 2' 4' 6' 10' 14'

Rev	By	Date	Description

Designed: C Shimizu
Drawn: R Angkaw
Checked: M Hall
Approved: C Shimizu
Date: 05/19/08

HONOLULU HIGH-CAPACITY TRANSIT CORRIDOR PROJECT
CITY & COUNTY OF HONOLULU - DEPARTMENT OF TRANSPORTATION SERVICES - RAPID TRANSIT DIVISION

Prime Consultant: PB PARSONS BRINCKERHOFF
1003 Bishop Street, Suite 2250 – Honolulu, HI 96813

Subconsultant:

For reduced prints, original page size in inches: 0 1 2 3 4

HISTORIC EFFECTS REPORT

TYPICAL SECTIONS
KONA STREET

Contract No.:
CADD File: FIGURE B-29
Drawing No: Rev.
Scale: 1/8"=1'-0"
Page No. of

2009-04-09 11:12 AM F:\Active Projects\HHCTCP\Cadd\HER\FIGURE B-29.dwg

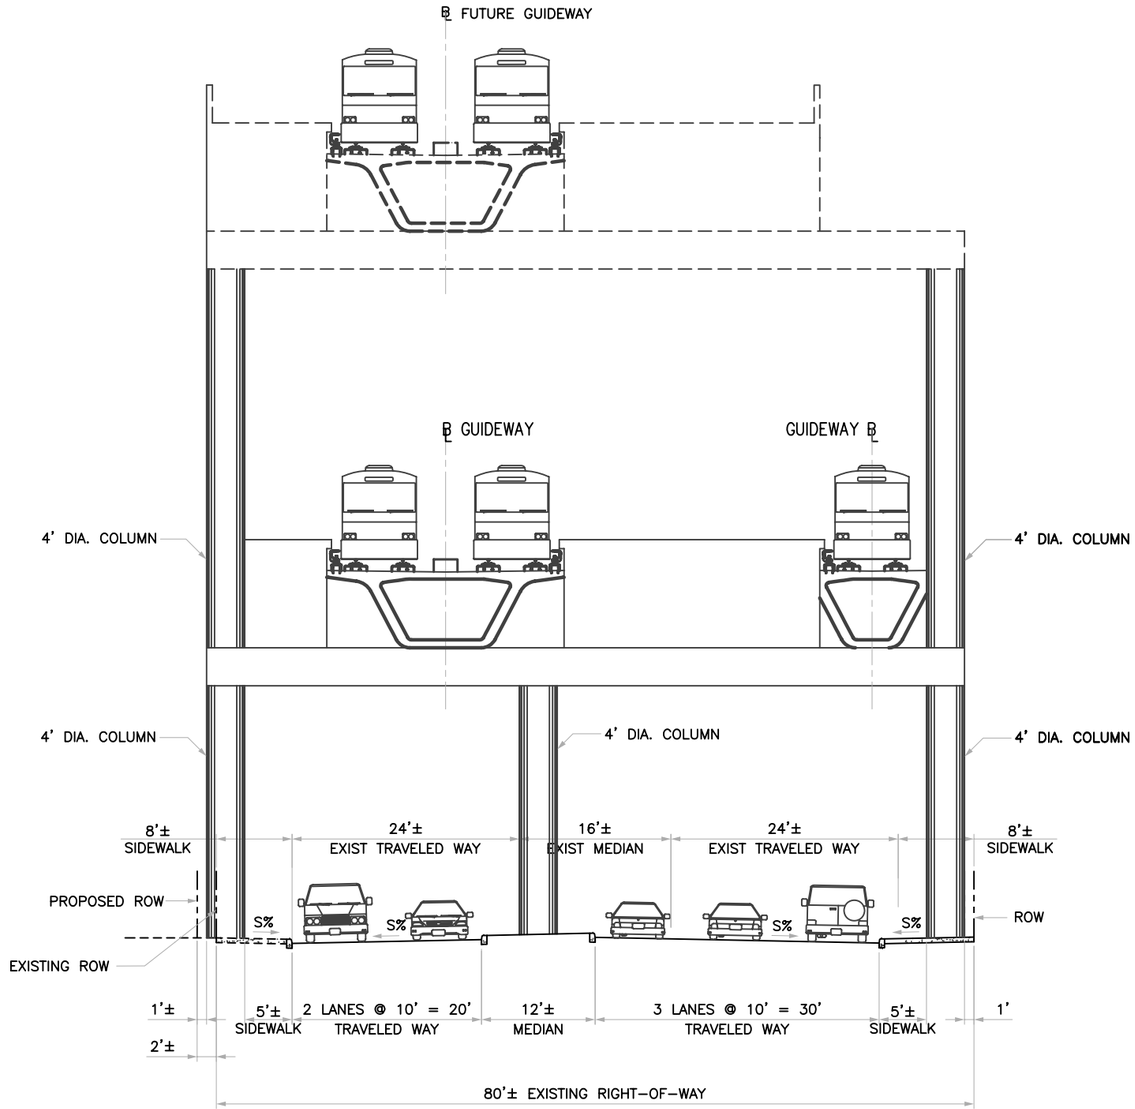

TYPICAL SECTION

KONA ST (KONA IKI ST TO ALA MOANA CENTER STATION)

SCALE: 1/8" = 1'-0"

FIGURE B-30

NOTE:

TYPICAL SECTIONS FOR REFERENCE ONLY AND ARE INTENDED TO SHOW THE RELATIONSHIP BETWEEN THE FIXED GUIDEWAY AND ADJACENT ROADWAY FACILITIES (E.G. IN MEDIAN OR ON SIDE).

2' 0 2' 4' 6' 10' 14'

Rev	By	Date	Description

Designed: C Shimizu
Drawn: R Angkaw
Checked: M Hall
Approved: C Shimizu
Date: 03/17/08

HONOLULU HIGH-CAPACITY TRANSIT CORRIDOR PROJECT

CITY & COUNTY OF HONOLULU - DEPARTMENT OF TRANSPORTATION SERVICES - RAPID TRANSIT DIVISION

Prime Consultant: PB PARSONS BRINCKERHOFF
1003 Bishop Street, Suite 2250 - Honolulu, HI 96813

Subconsultant:

For reduced prints, original page size in inches: 0 1 2 3 4

HISTORIC EFFECTS REPORT

TYPICAL SECTIONS
KONA STREET

Contract No.:
CADD File: FIGURE B-30
Drawing No: Rev.
Scale: 1/8"=1'-0"
Page No. of

2009-04-09 11:23 AM F:\Active Projects\HHCTCP\Cadd\HER\FIGURE B-30.dwg