AR00058503

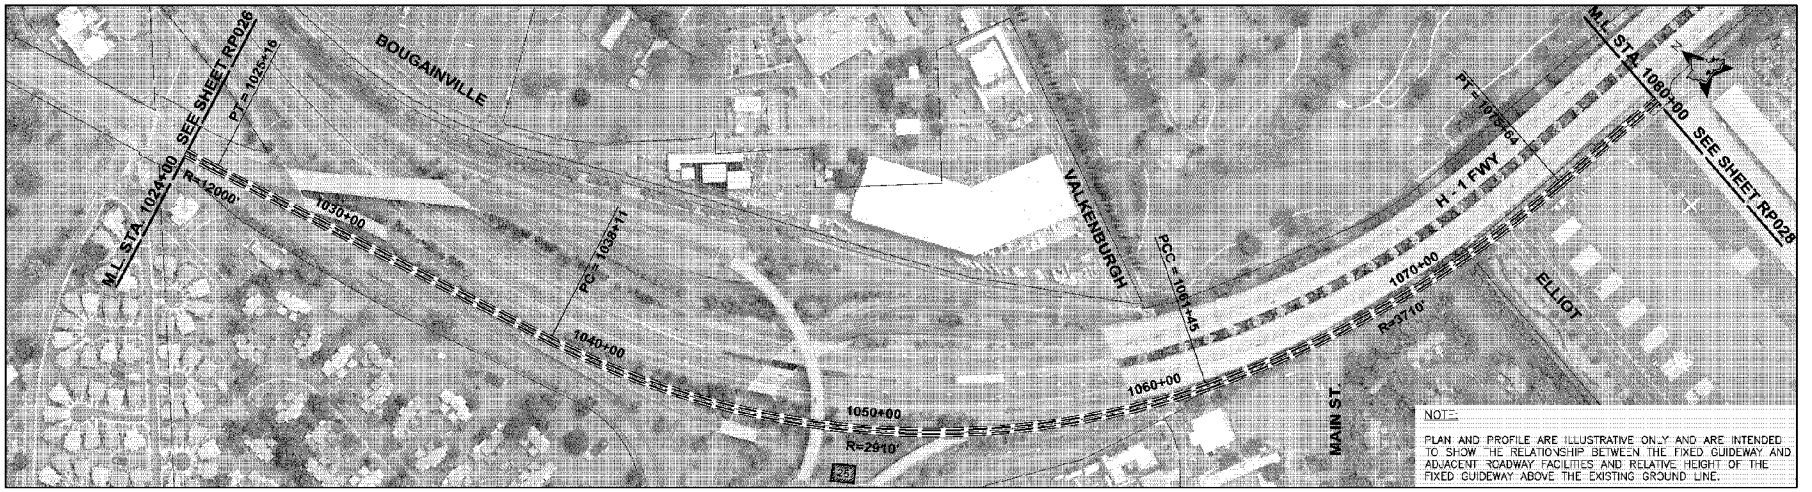

NOTE: PLANS ARE CONCEPTUAL AND SUBJECT TO CHANGE

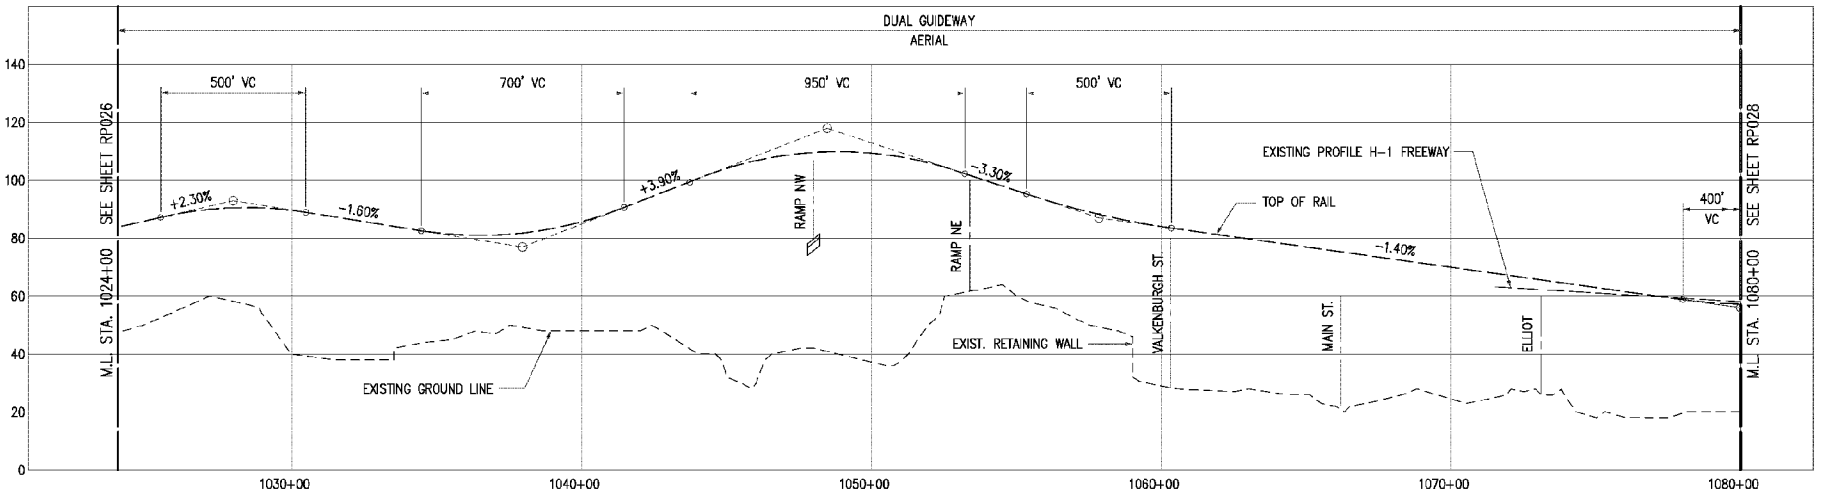

CITY & COUNTY OF HONOLULU
DEPARTMENT OF TRANSPORTATION SERVICES
RAPID TRANSIT DIVISION

HONOLULU HIGH-CAPACITY TRANSIT CORRIDOR PROJECT

Scale:
HORIZ. 0 200' 400'
VERT. 0 20' 40'

CONCEPTUAL ALIGNMENT PLANS AND PROFILES

PLAN AND PROFILE
STA 1024+00 TO STA 1080+00

SHEET 29 OF 32

Page No. 35 of 38
Drawing No: **RP027**
Date: 09/22/08

2008-09-25 11:20 AM K:\ES Drawings_FINAL_PLANS AND PROFILES\HHCT-809-RP027.dwg