NOTE: PLANS ARE PRELIMINARY AND SUBJECT TO CHANGE

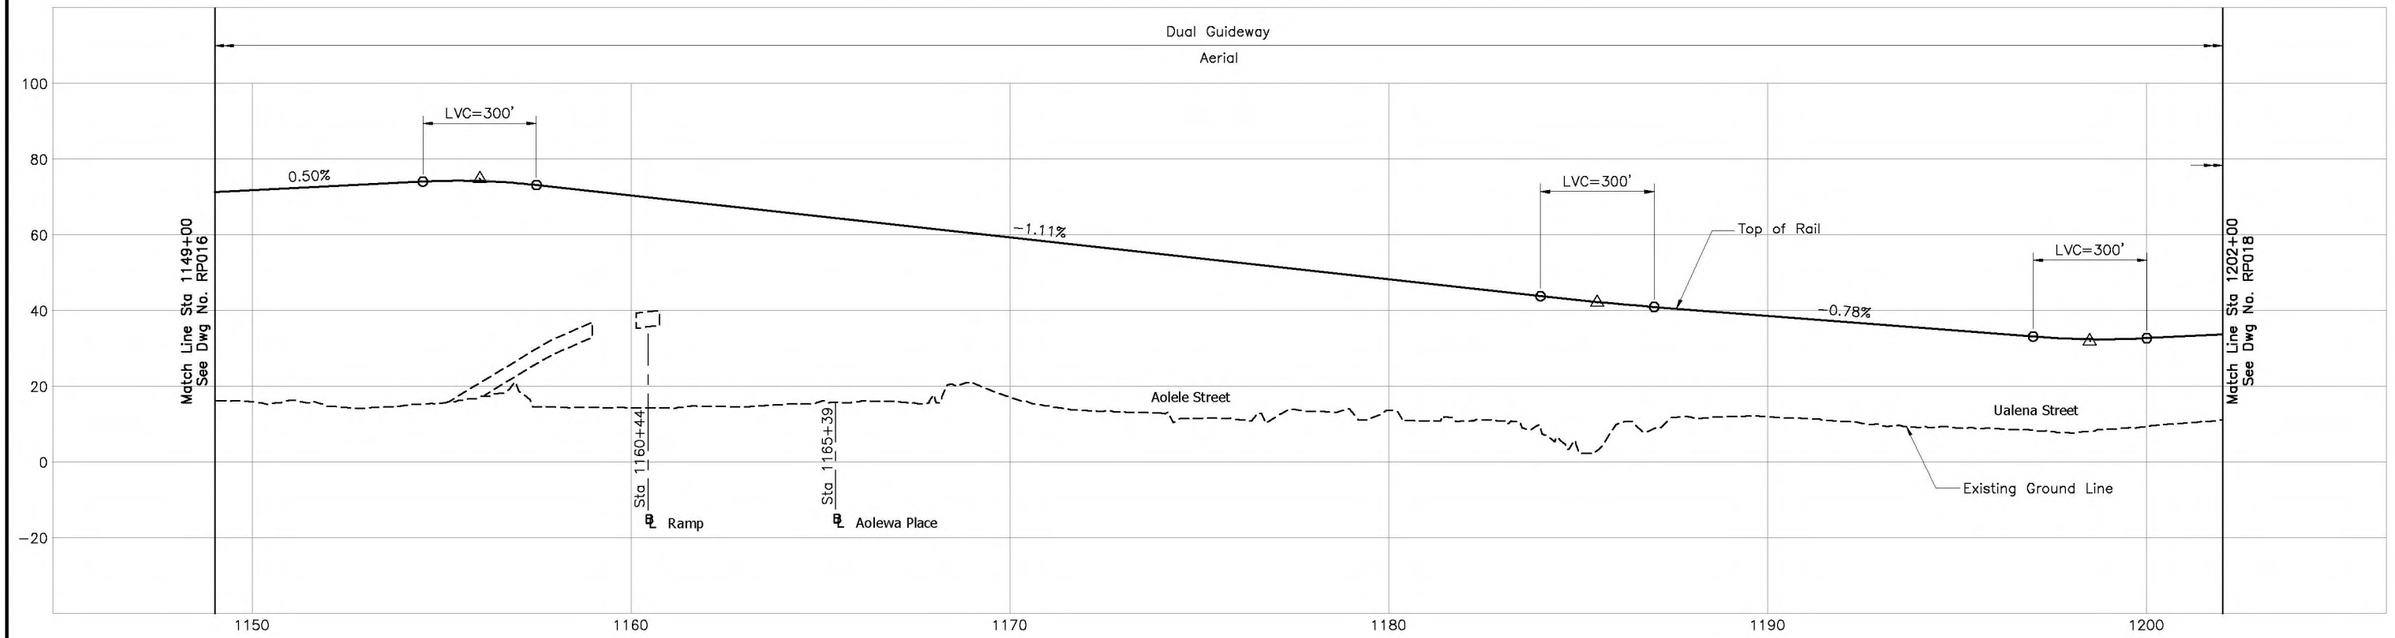

CITY & COUNTY OF HONOLULU
DEPARTMENT OF TRANSPORTATION SERVICES
RAPID TRANSIT DIVISION

HONOLULU HIGH-CAPACITY TRANSIT CORRIDOR PROJECT

Scale:
HORIZ. 0 200' 400'
VERT. 0 20' 40'

PRELIMINARY ALIGNMENT PLANS AND PROFILES

PLAN AND PROFILE
STA 1149+00 TO STA 1202+00

SHEET 19 OF 27

Page No. 25 of 33
Drawing No: **RP017**
Date: 02/26/10

2010-03-25 3:40 PM K:\EIS Drawings\Final EIS\Appendix B-Plan and Profile\HHCT-B09-RP017u1.dwg

AR00114605

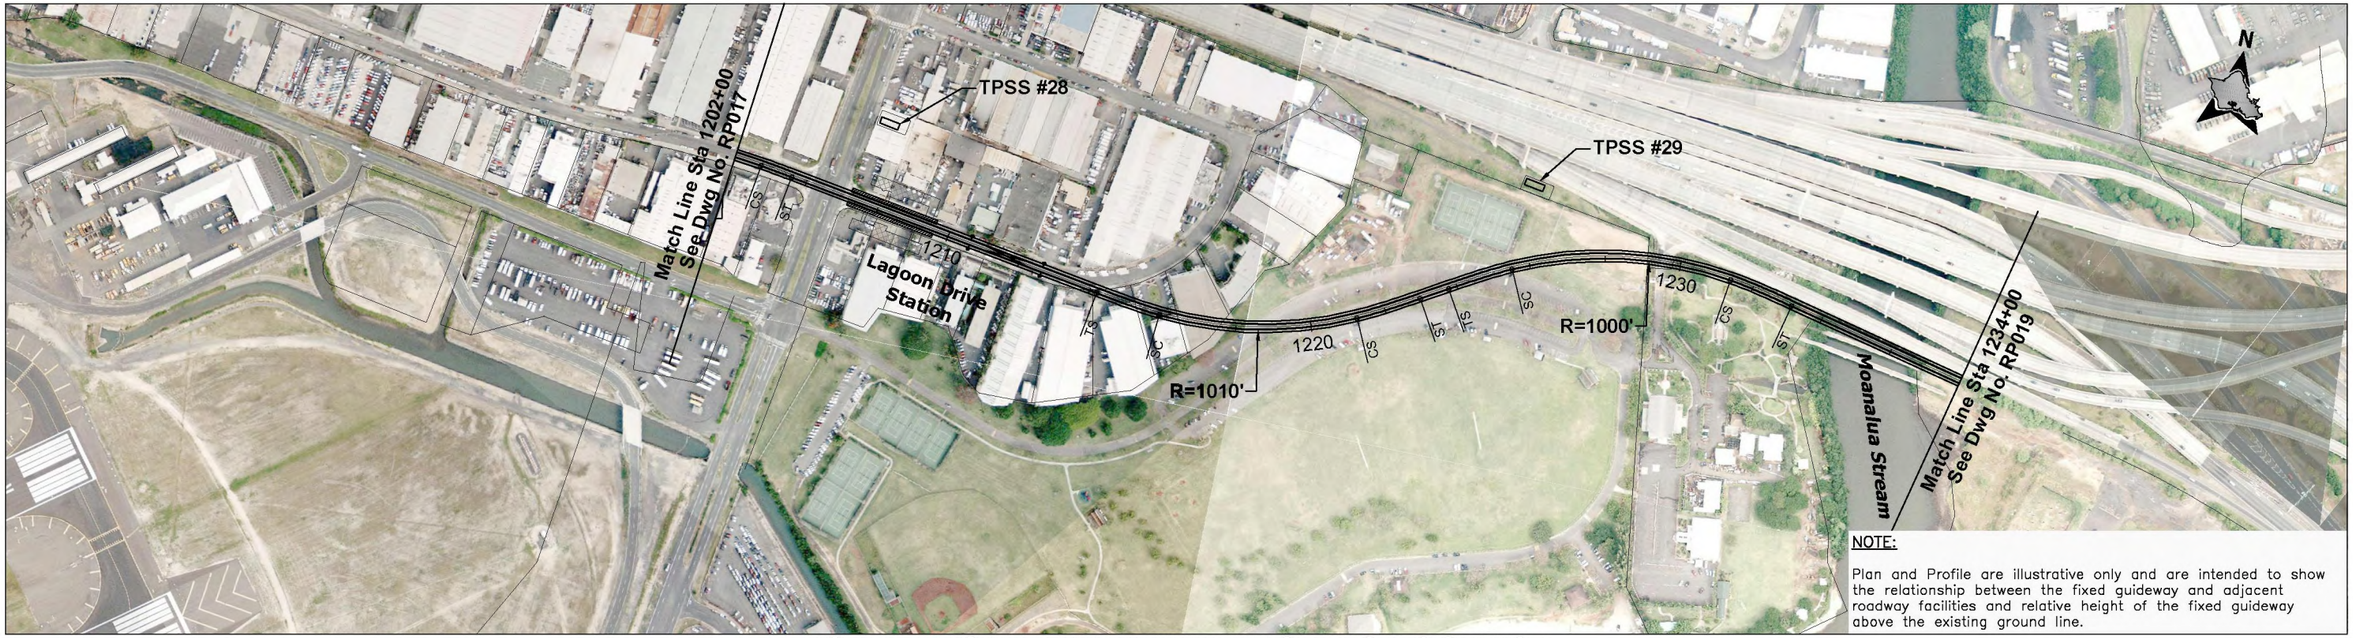

NOTE: PLANS ARE PRELIMINARY AND SUBJECT TO CHANGE

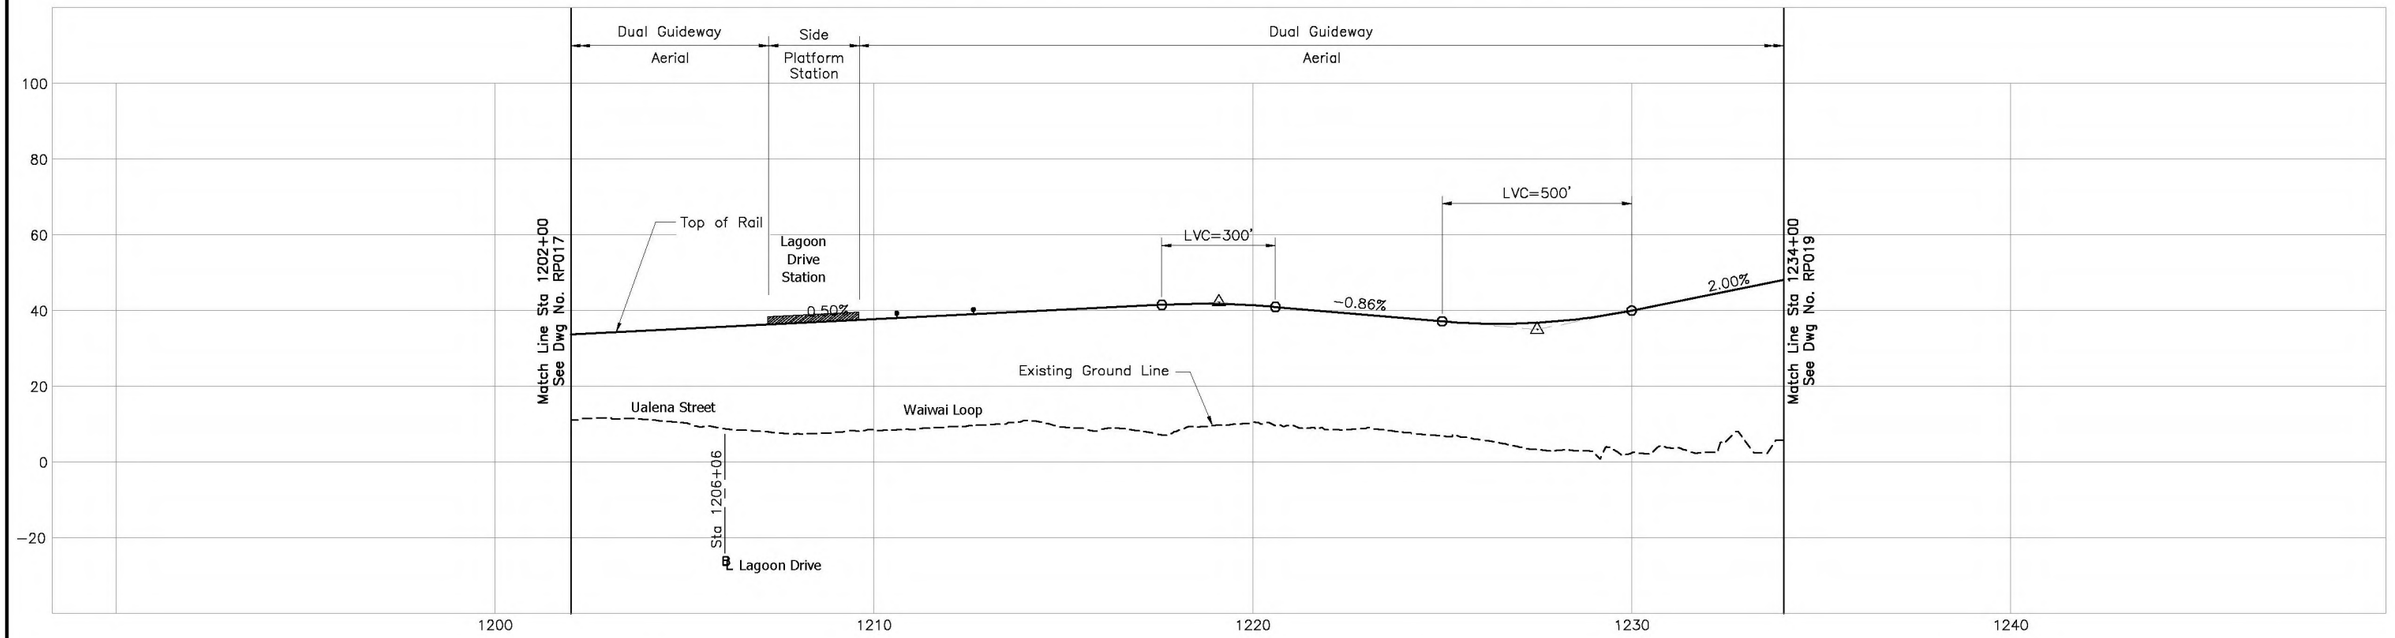

CITY & COUNTY OF HONOLULU
DEPARTMENT OF TRANSPORTATION SERVICES
RAPID TRANSIT DIVISION

HONOLULU HIGH-CAPACITY TRANSIT CORRIDOR PROJECT

Scale:
HORIZ. 0 200' 400'
VERT. 0 20' 40'

PRELIMINARY ALIGNMENT PLANS AND PROFILES

PLAN AND PROFILE
STA 1202+00 TO STA 1234+00

SHEET 20 OF 27

Page No. 26 of 33
Drawing No: **RP018**
Date: 02/26/10

2010-03-25 3:44 PM K:\EIS Drawings\Final EIS\Appendix B-Plan and Profile\HHCT-B09-RP018u1.dwg

AR00114606