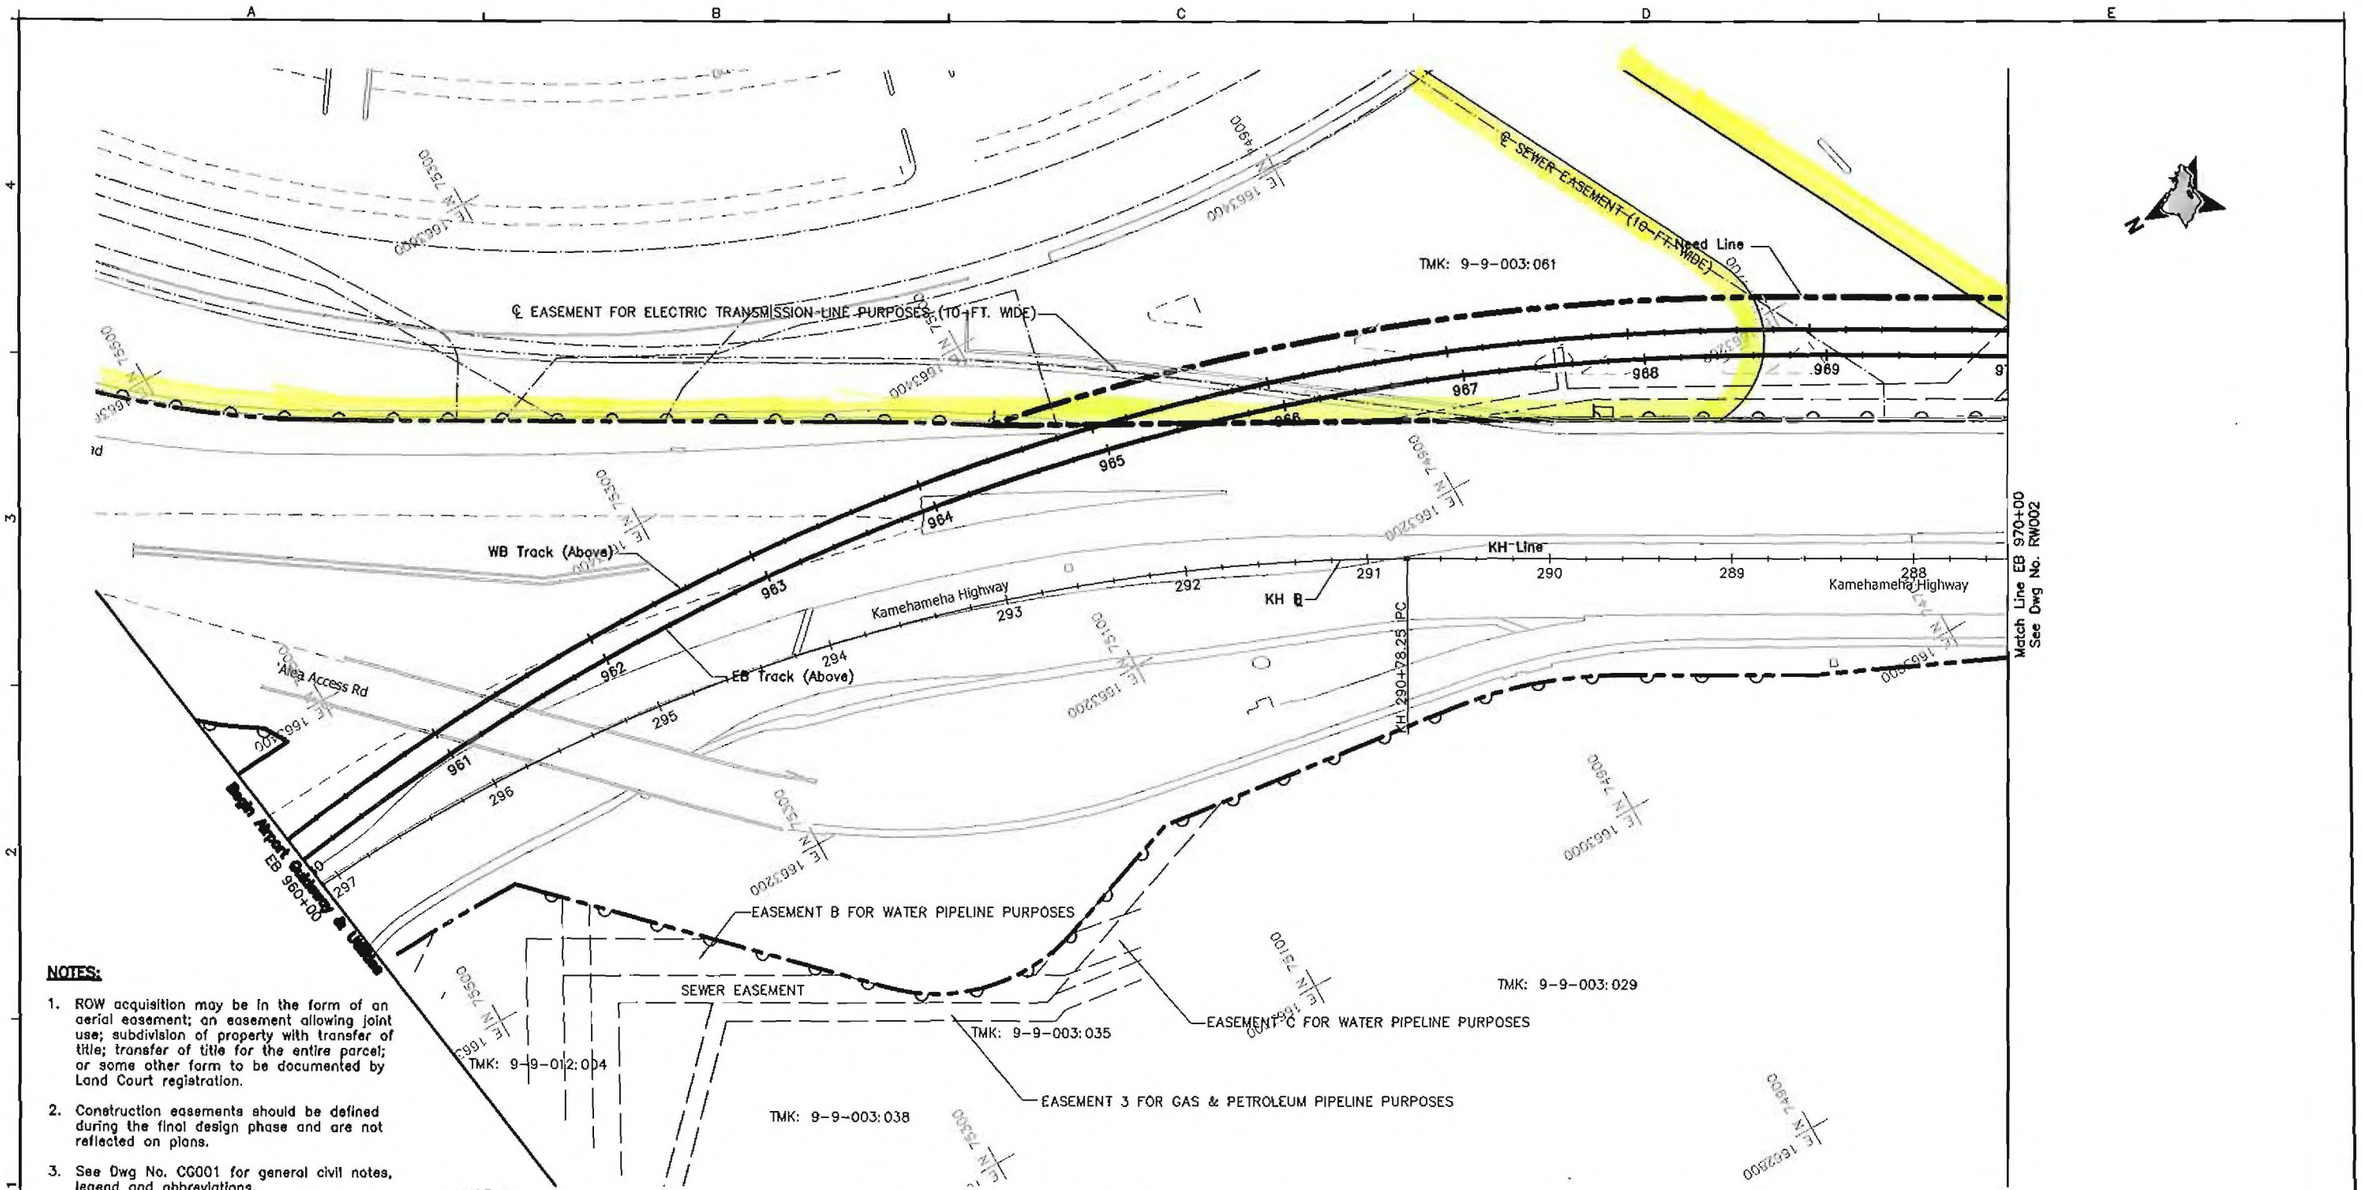

NOTES:

1. ROW acquisition may be in the form of an aerial easement; an easement allowing joint use; subdivision of property with transfer of title; transfer of title for the entire parcel; or some other form to be documented by Land Court registration.
2. Construction easements should be defined during the final design phase and are not reflected on plans.
3. See Dwg No. CG001 for general civil notes, legend and abbreviations.

LEGEND

- Right-of-Way (ROW) / Parcel Need
- Access Permitted
- No Vehicle Access Permitted
- No Access Permitted
- Limited Access as noted on Plan
- ROW Line
- Property Line
- Easement Line

Tax Map Key Number	Parcel Acquisitions	House Number	Street Name	Land Use
9-9-003:061	Partial	99-500	Salt Lake Blvd	Public

40' 0 40'

Rev	By	Date	Description

PRELIMINARY ENGINEERING SUBJECT TO REVISION

Designed: G Tom
Drawn: N Chan
Checked: H Andrews
Approved: G Takahashi
Date: 11-05-09

HONOLULU HIGH-CAPACITY TRANSIT CORRIDOR PROJECT
CITY & COUNTY OF HONOLULU - DEPARTMENT OF TRANSPORTATION SERVICES - RAPID TRANSIT DIVISION

Prime Consultant: PB PARSONS BRINCKERHOFF
1003 Bishop Street, Suite 2250 -- Honolulu, HI 96813

Subconsultant: R. M. TOWILL CORPORATION
808 842 1133 2024 North King Street Suite 200 Honolulu Hawaii 96819-3490

For reduced prints, original page size in inches: 0 1 2 3 4

AIRPORT GUIDEWAY & UTILITIES

EXISTING RIGHT-OF-WAY & PROPOSED ACQUISITION TABULATIONS

EB 960+00 TO EB 970+00

Contract No.: SV-430
CADD File: AP-B04-RW001
Drawing No: RW001 Rev.
Scale: 1"=40'
Page No. of

2009-10-12 10:44 AM K:\civil\21132 Honolulu Transit Corridor\Segment J\dwg\SJ_Sheets\Vol1 - 03 ROW\AP-B04-RW.dwg

AR00119182

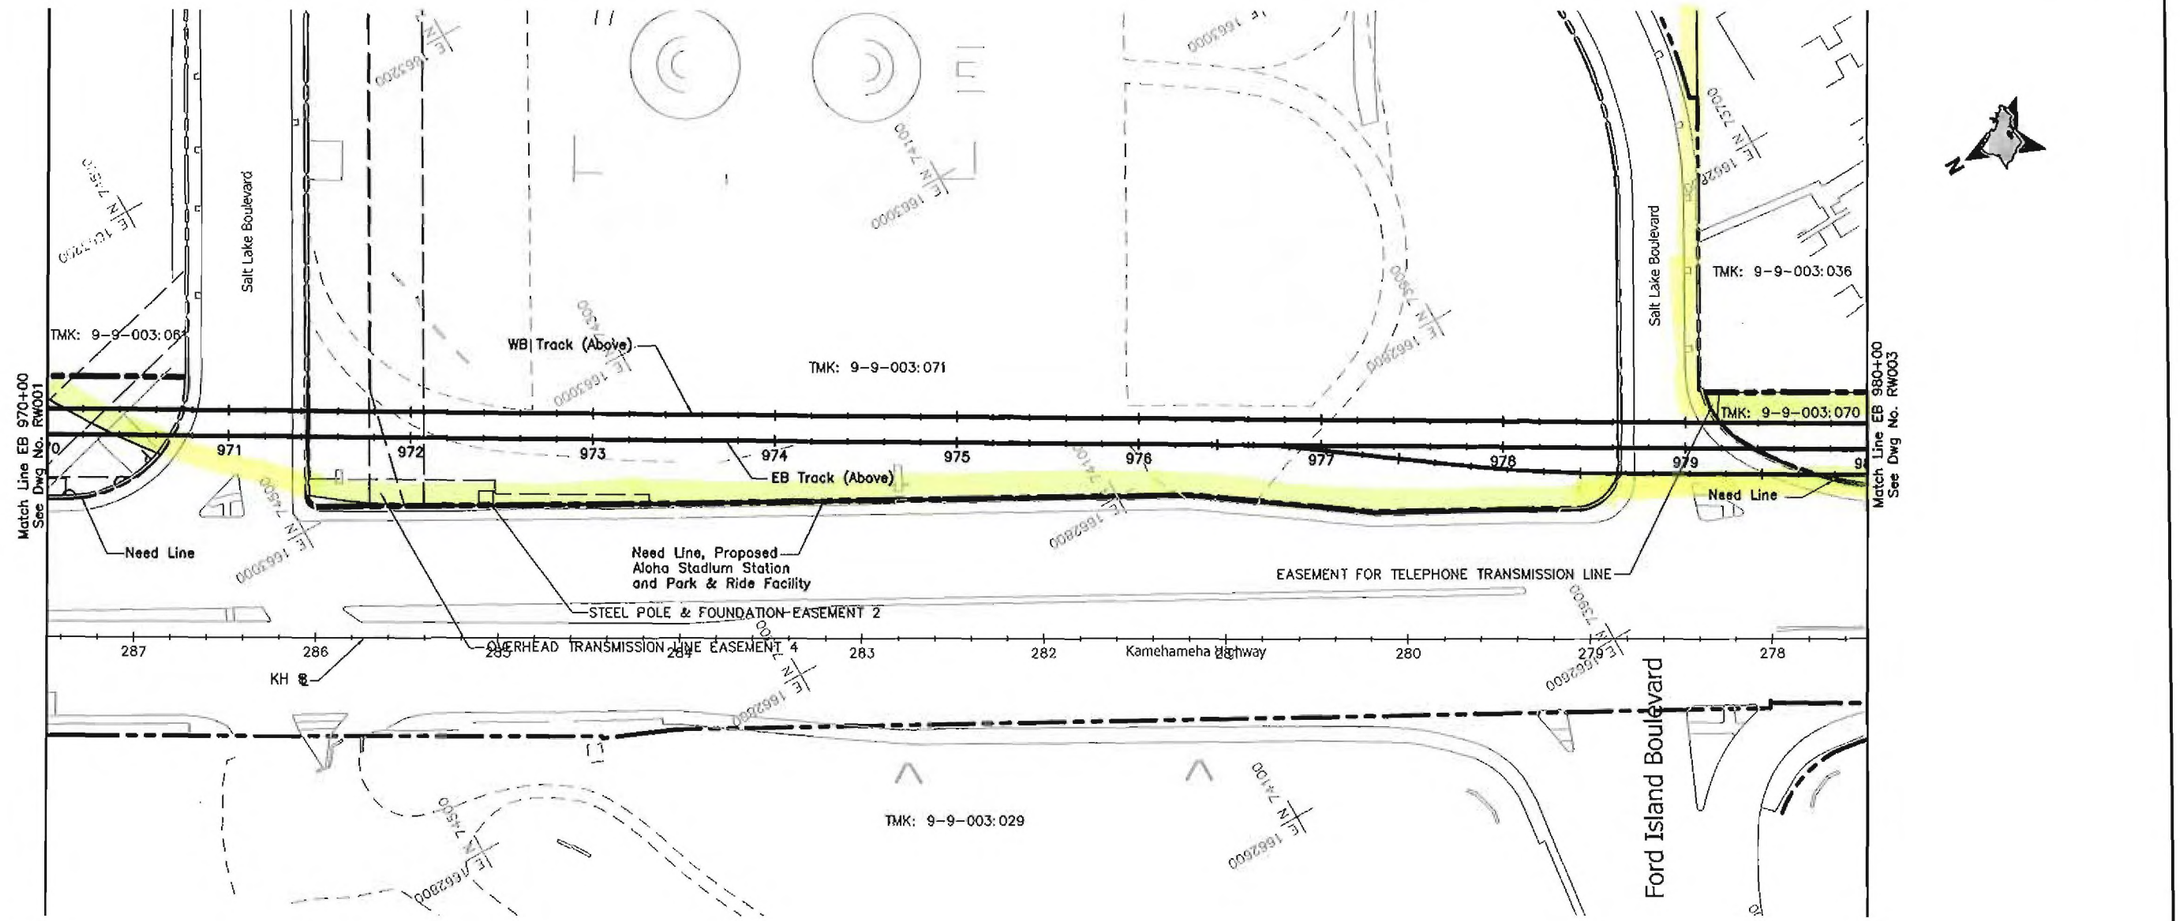

NOTES:

1. ROW acquisition may be in the form of an aerial easement; an easement allowing joint use; subdivision of property with transfer of title; transfer of title for the entire parcel; or some other form to be documented by Land Court registration.
2. Construction easements should be defined during the final design phase and are not reflected on plans.
3. See Dwg No. CG001 for general civil notes, legend and abbreviations.
4. See Dwg No. RW001 for Right-of-Way notes and legend.

Tax Map Key Number	Parcel Acquisitions	House Number	Street Name	Land Use
9-9-003:081	Partial	99-500	Salt Lake Blvd	Public
9-9-003:070	Partial	–	–	Public
9-9-003:071	Partial	–	–	Public

40' 0 40'

Rev	By	Date	Description

PRELIMINARY ENGINEERING SUBJECT TO REVISION

Designed: G Tom
Drawn: N Chan
Checked: H Andrews
Approved: G Takahashi
Date: 11-05-09

HONOLULU HIGH-CAPACITY TRANSIT CORRIDOR PROJECT
CITY & COUNTY OF HONOLULU - DEPARTMENT OF TRANSPORTATION SERVICES - RAPID TRANSIT DIVISION

Prime Consultant: PB PARSONS BRINCKERHOFF
1003 Bishop Street, Suite 2250 – Honolulu, HI 96813

Subconsultant: R. M. TOWILL CORPORATION

For reduced prints, original page size in inches: 0 1 2 3 4

AIRPORT GUIDEWAY & UTILITIES

EXISTING RIGHT-OF-WAY & PROPOSED ACQUISITION TABULATIONS

EB 970+00 TO EB 980+00

Contract No.: SV-430
CADD File: AP-B04-RW002
Drawing No.: RW002 Rev.
Scale: 1"=40'
Page No. of

2009-10-12 10:44 AM K:\civil\21132 Honolulu Transit Corridor\Segment 1\dwg\SJ_Sheets\Vol1 - 03 ROW\AP-B04-RW.dwg

AR00119183

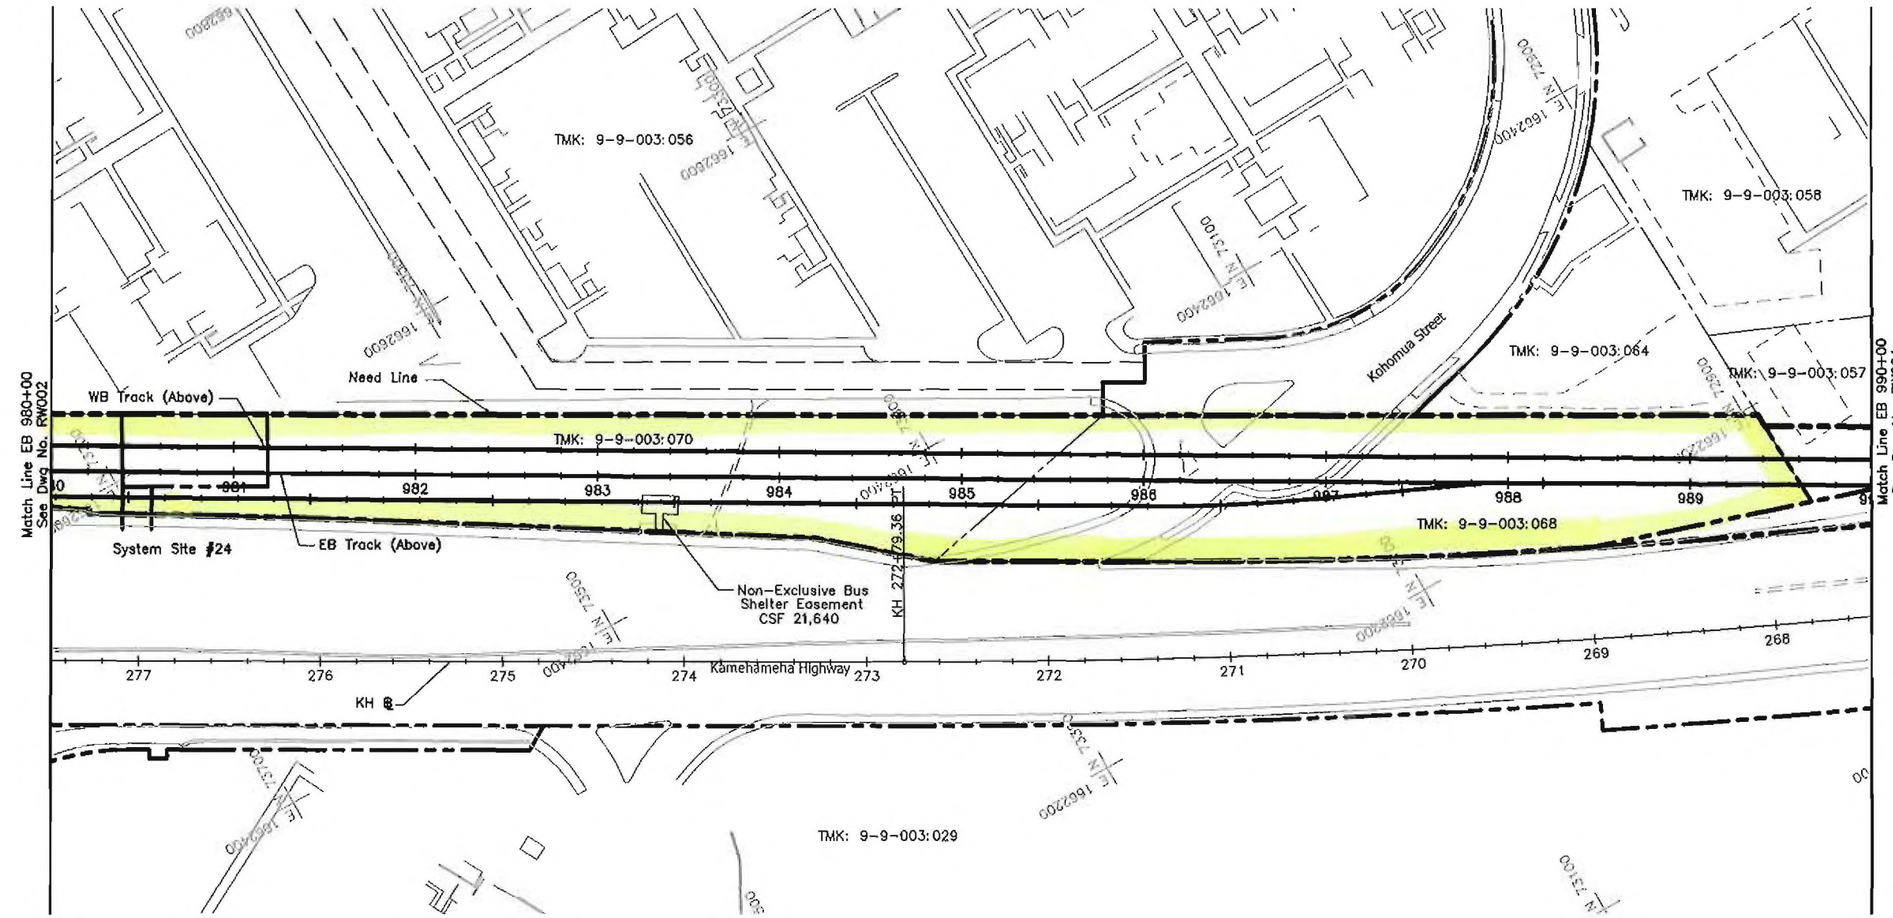

NOTES:

1. ROW acquisition may be in the form of an aerial easement; an easement allowing joint use; subdivision of property with transfer of title; transfer of title for the entire parcel; or some other form to be documented by Land Court registration.
2. Construction easements should be defined during the final design phase and are not reflected on plans.
3. See Dwg No. CG001 for general civil notes, legend and abbreviations.
4. See Dwg No. RW001 for Right-of-Way notes and legend.

Tax Map Key Number	Parcel Acquisitions	House Number	Street Name	Land Use
9-1-003:057	Partial	–	–	Public
9-1-003:068	Partial	–	–	Private Roadway
9-1-003:070	Partial	–	–	Public

40' 0 40'

Rev	By	Date	Description

PRELIMINARY ENGINEERING SUBJECT TO REVISION

Designed: G Tom
Drawn: N Chan
Checked: H Andrews
Approved: G Takahashi
Date: 11-05-09

HONOLULU HIGH-CAPACITY TRANSIT CORRIDOR PROJECT
CITY & COUNTY OF HONOLULU - DEPARTMENT OF TRANSPORTATION SERVICES - RAPID TRANSIT DIVISION

Prime Consultant: PB PARSONS BRINCKERHOFF
1003 Bishop Street, Suite 2250 – Honolulu, HI 96813

Subconsultant: R. M. TOWILL CORPORATION
808 842 1133 2024 North King Street Suite 200 Honolulu Hawaii 96819-3470

For reduced prints, original page size in inches: 0 1 2 3 4

AIRPORT GUIDEWAY & UTILITIES

EXISTING RIGHT-OF-WAY & PROPOSED ACQUISITION TABULATIONS

EB 980+00 TO EB 990+00

Contract No.: SV-430
CADD File: AP-B04-RW003
Drawing No: RW003 Rev.
Scale: 1"=40'
Page No. of

2009-10-12 10:44 AM K:\civil\21132 Honolulu Transit Corridor\Segment J\dwg\SJ_Sheets\Vol1 - 03 ROW\AP-B04-RW.dwg

AR00119184

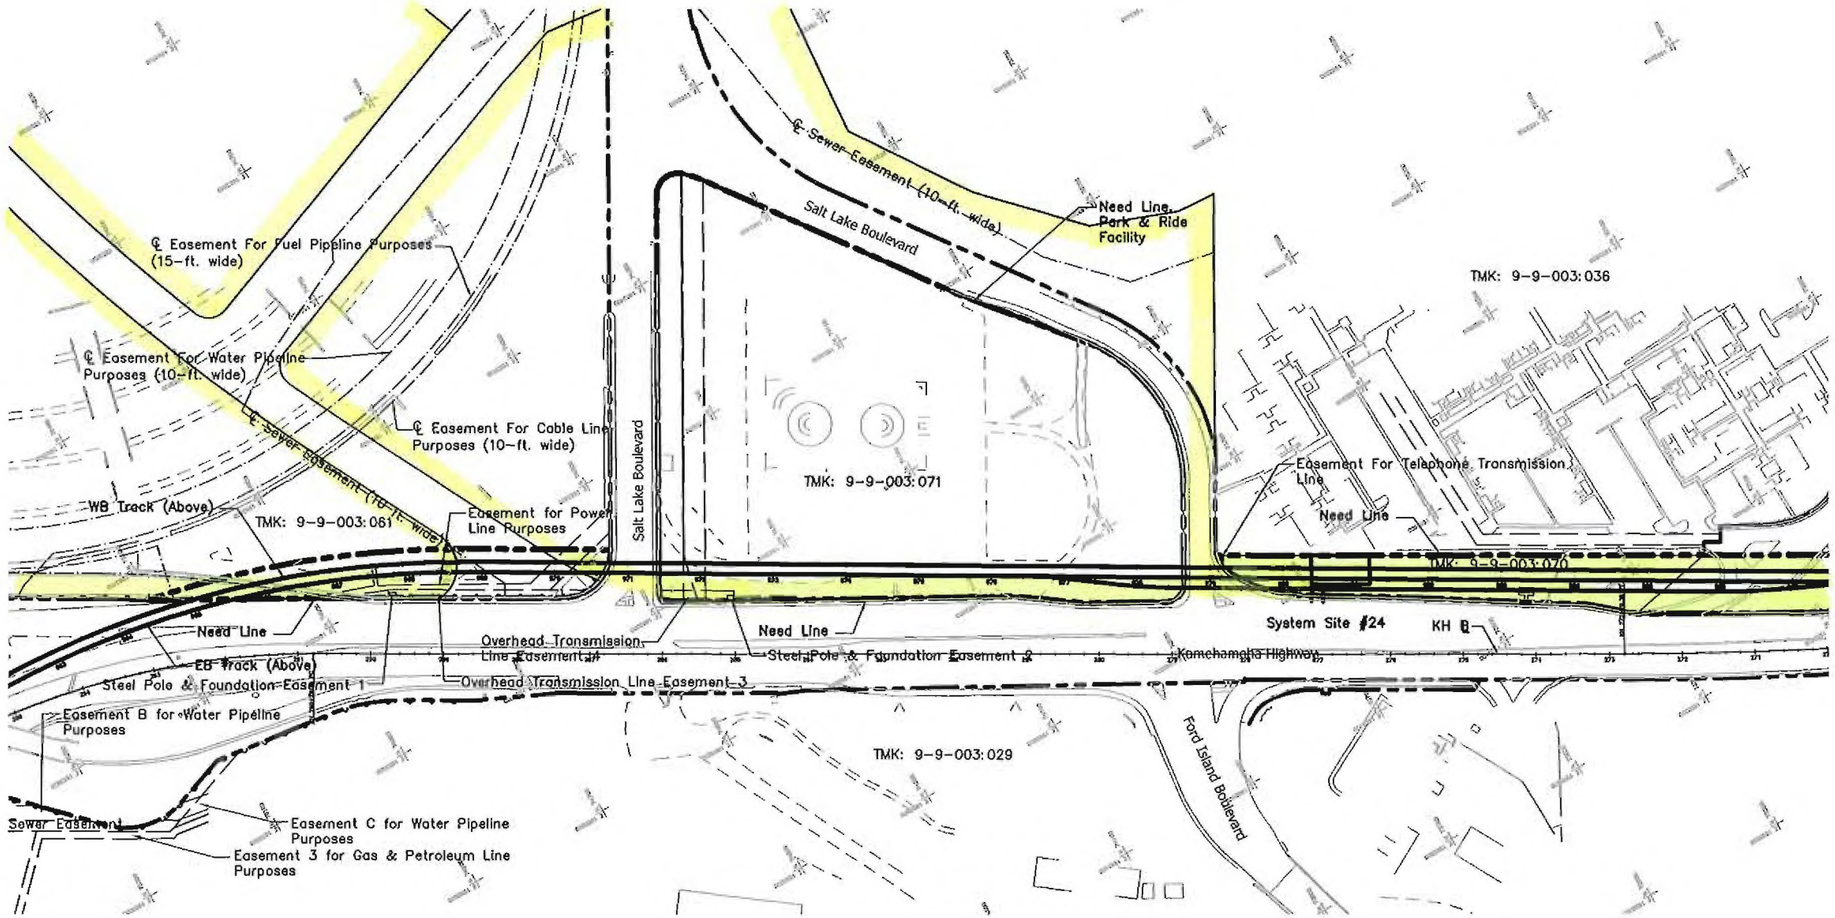

NOTES:

1. ROW acquisition may be in the form of an aerial easement; an easement allowing joint use; subdivision of property with transfer of title; transfer of title for the entire parcel; or some other form to be documented by Land Court registration.
2. Construction easements should be defined during the final design phase and are not reflected on plans.
3. See Dwg No. CG001 for general civil notes, legend and abbreviations.
4. See Dwg No. RW001 for Right-of-Way notes and legend.

Tax Map Key Number	Parcel Acquisitions	House Number	Street Name	Land Use
9-9-003:081	Partial	99-500	Salt Lake Blvd	Public
9-9-003:070	Partial	-	-	Public
9-9-003:071	Partial	-	-	Public

100' 0 100'

Rev	By	Date	Description

PRELIMINARY ENGINEERING SUBJECT TO REVISION

Designed: G Tom
Drawn: N Chan
Checked: H Andrews
Approved: G Takahashi
Date: 11-05-09

HONOLULU HIGH-CAPACITY TRANSIT CORRIDOR PROJECT
CITY & COUNTY OF HONOLULU - DEPARTMENT OF TRANSPORTATION SERVICES - RAPID TRANSIT DIVISION

Prime Consultant: PB PARSONS BRINCKERHOFF
1003 Bishop Street, Suite 2250 – Honolulu, HI 96813

Subconsultant: R. M. TOWILL CORPORATION
808 842 1133

For reduced prints, original page size in inches: 0 1 2 3 4

AIRPORT GUIDEWAY & UTILITIES

EXISTING RIGHT-OF-WAY & PROPOSED ACQUISITION TABULATIONS

ALOHA STADIUM PARK AND RIDE FACILITY

Contract No.: SV-430
CADD File: AP-B04-RW030
Drawing No: RW030 Rev.
Scale: 1"=100'
Page No. of

2009-10-12 10:44 AM K:\civil\21132 Honolulu Transit Corridor\Segment J\dwg\SJ_Sheets\Vol1 - 03 ROW\AP-B04-RW.dwg

AR00119185