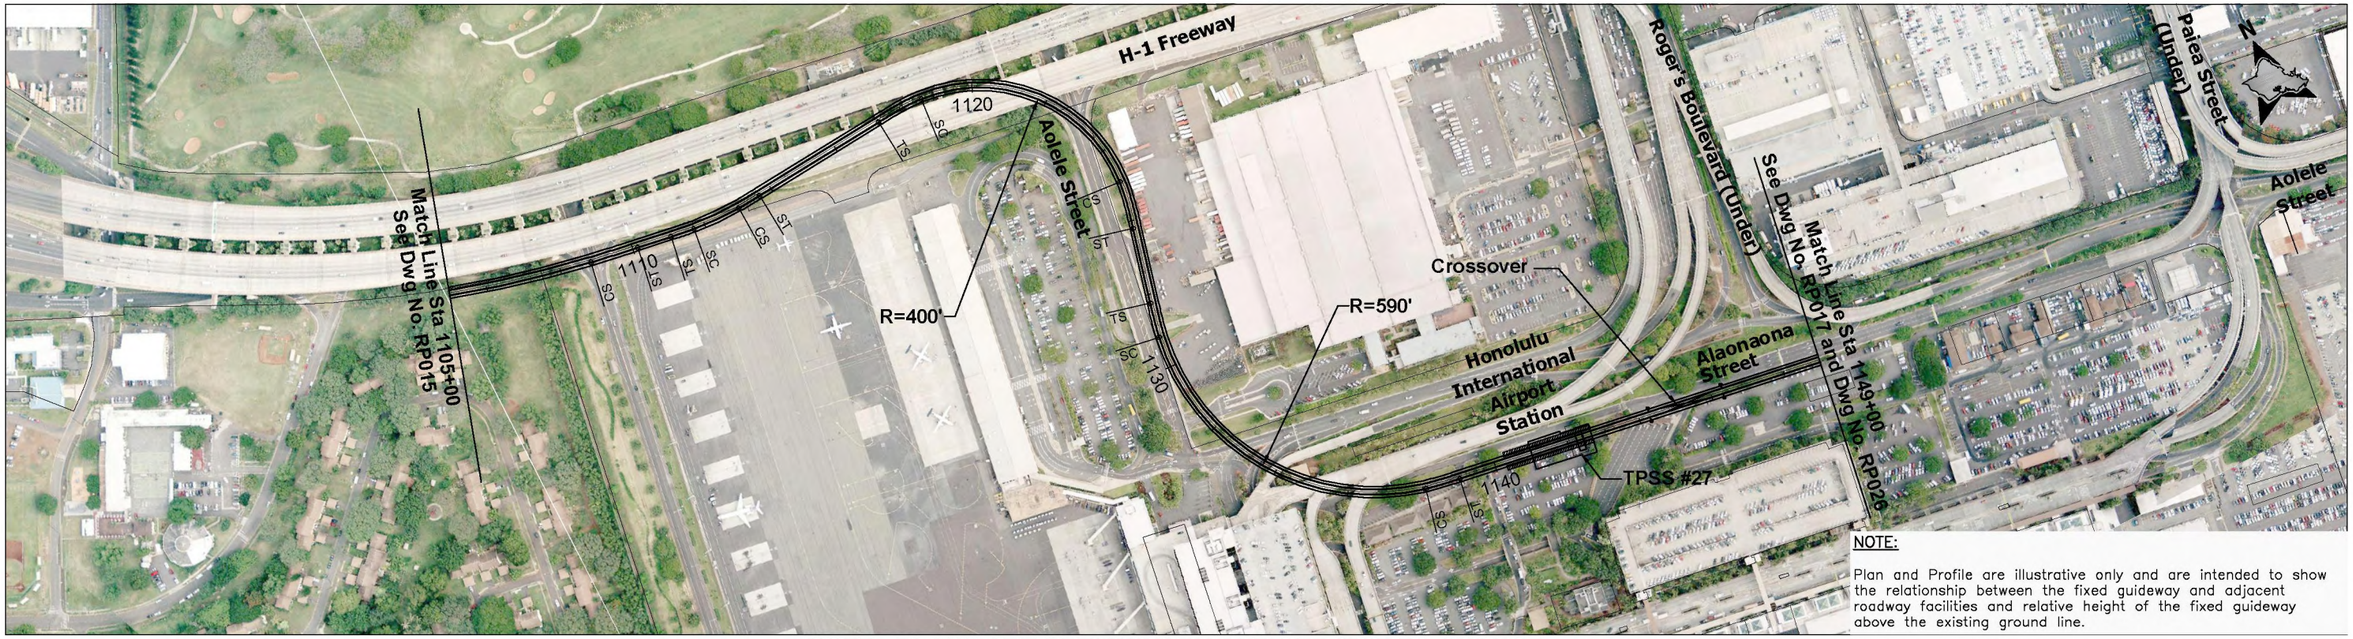

NOTE: PLANS ARE PRELIMINARY AND SUBJECT TO CHANGE

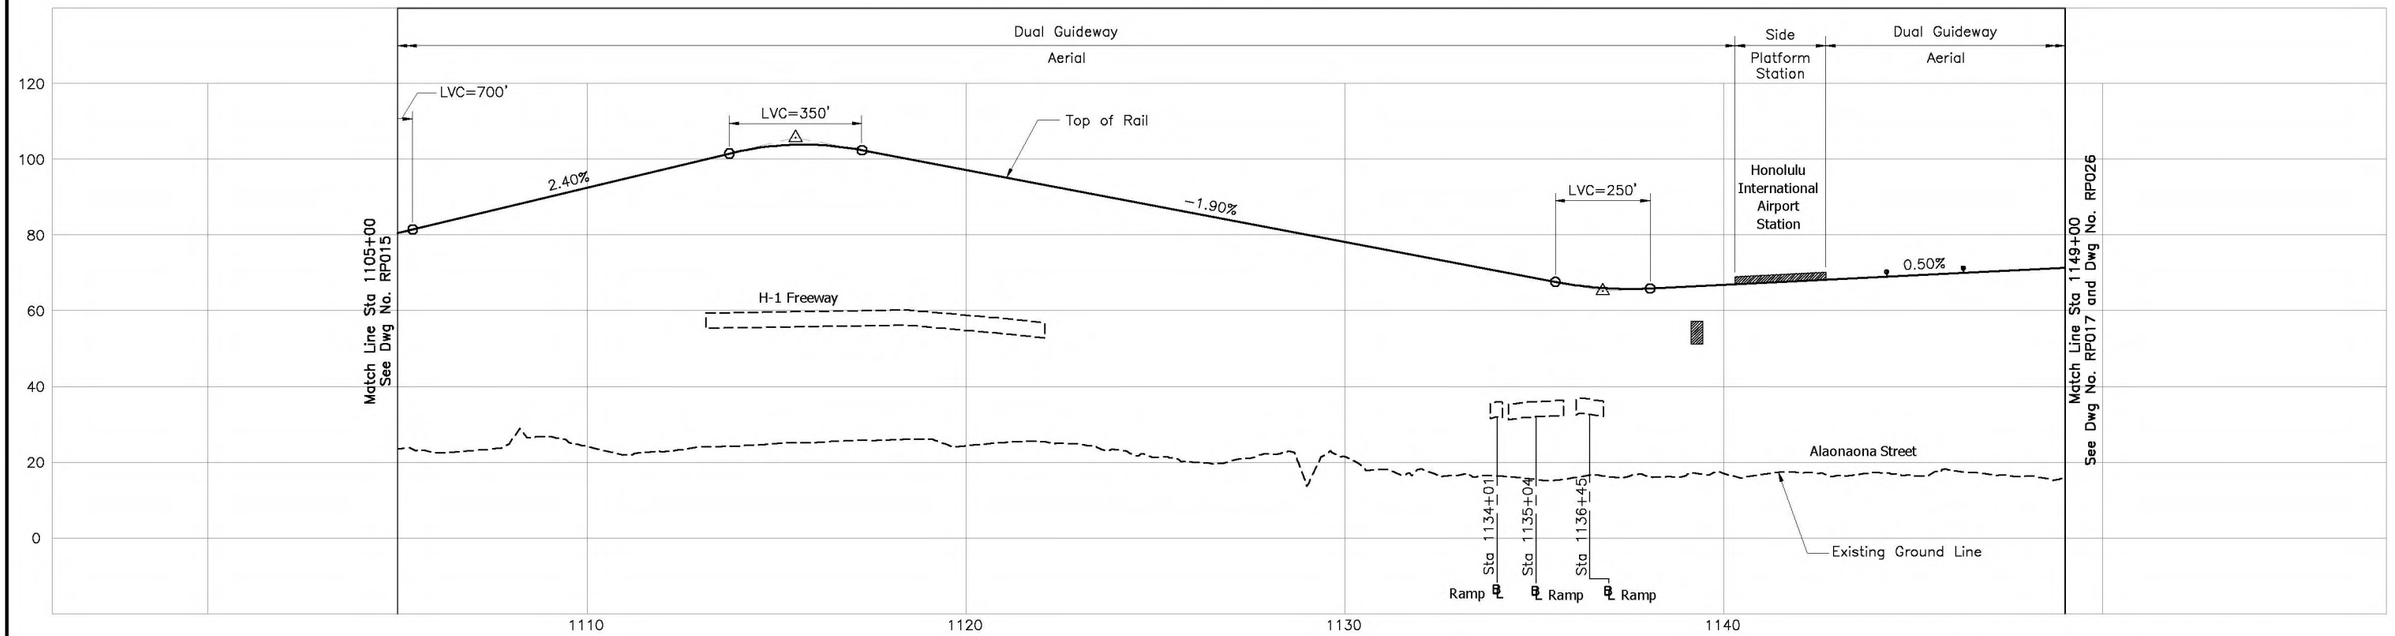

CITY & COUNTY OF HONOLULU
DEPARTMENT OF TRANSPORTATION SERVICES
RAPID TRANSIT DIVISION

HONOLULU HIGH-CAPACITY TRANSIT CORRIDOR PROJECT

Scale:
HORIZ. 0 200' 400'
VERT. 0 20' 40'

PRELIMINARY ALIGNMENT PLANS AND PROFILES

PLAN AND PROFILE
STA 1105+00 TO STA 1149+00

SHEET 18 OF 29

Page No. 24 of 35
Drawing No: **RP016**
Date: 12/09/09

2009-12-08 11:46 AM K:\EIS Drawings\Final EIS\Appendix B-Plan and Profile\HHCT-B09-RP016.dwg

AR00119582