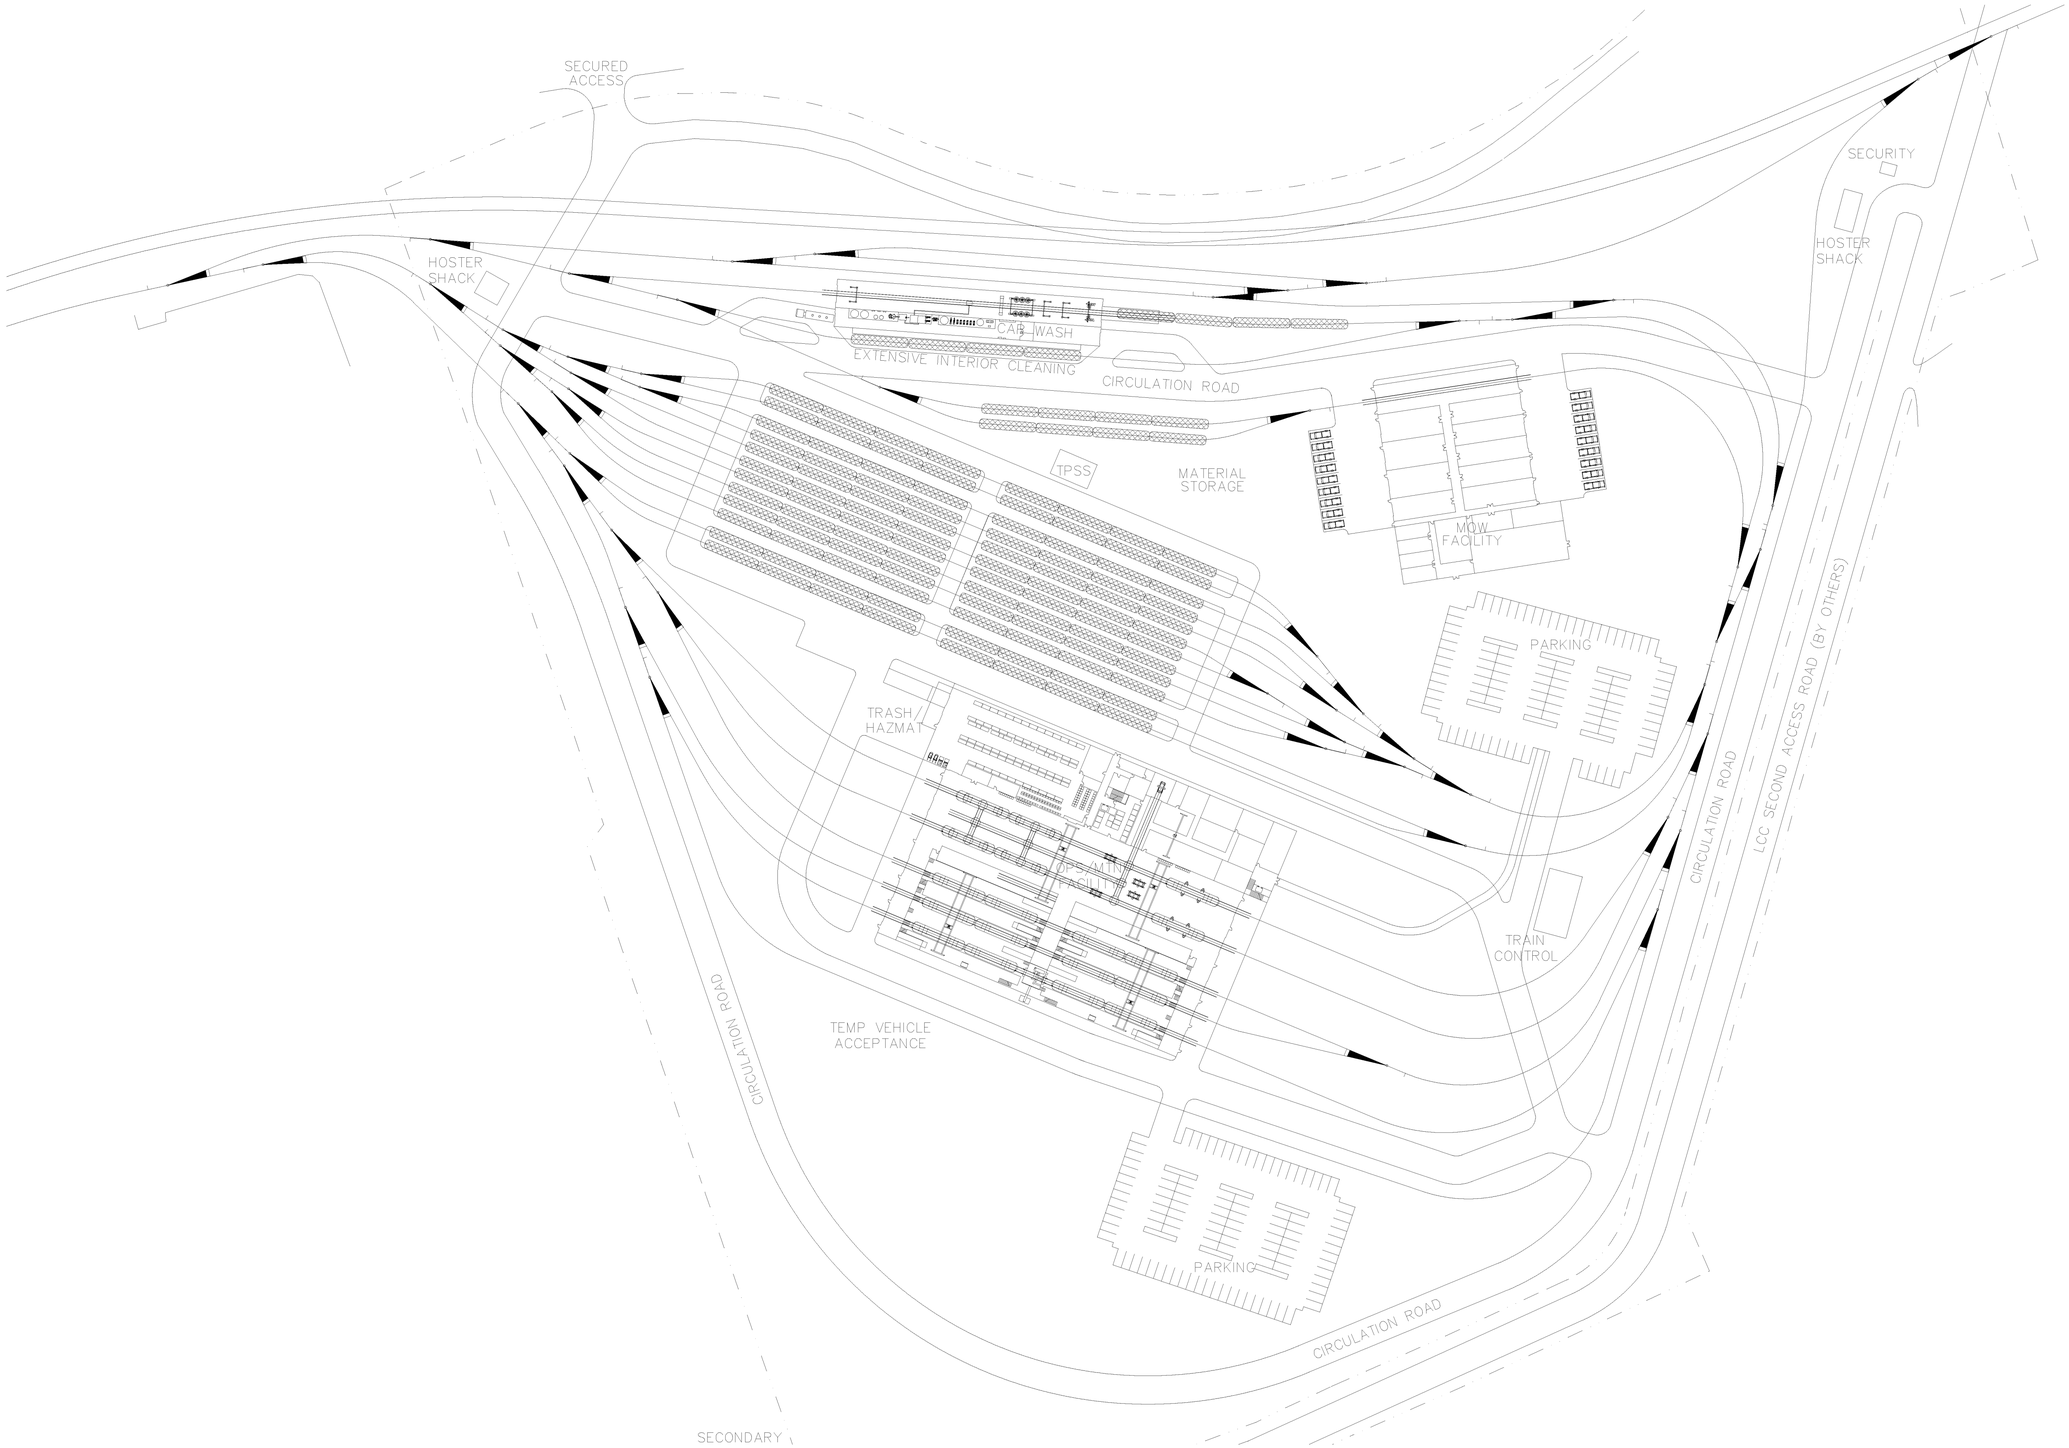

SCALE: 1" = 80'-0"

80 40 0 80 160

HONOLULU HIGH-CAPACITY TRANSIT CORRIDOR PROJECT WAIAWA CONCEPTUAL SITE PLAN	DESIGN:	PPR/GWS/MNG
	DRAWN:	MNG
	DATE:	5-5-08
	SCALE:	1" = 20'

AR00144379