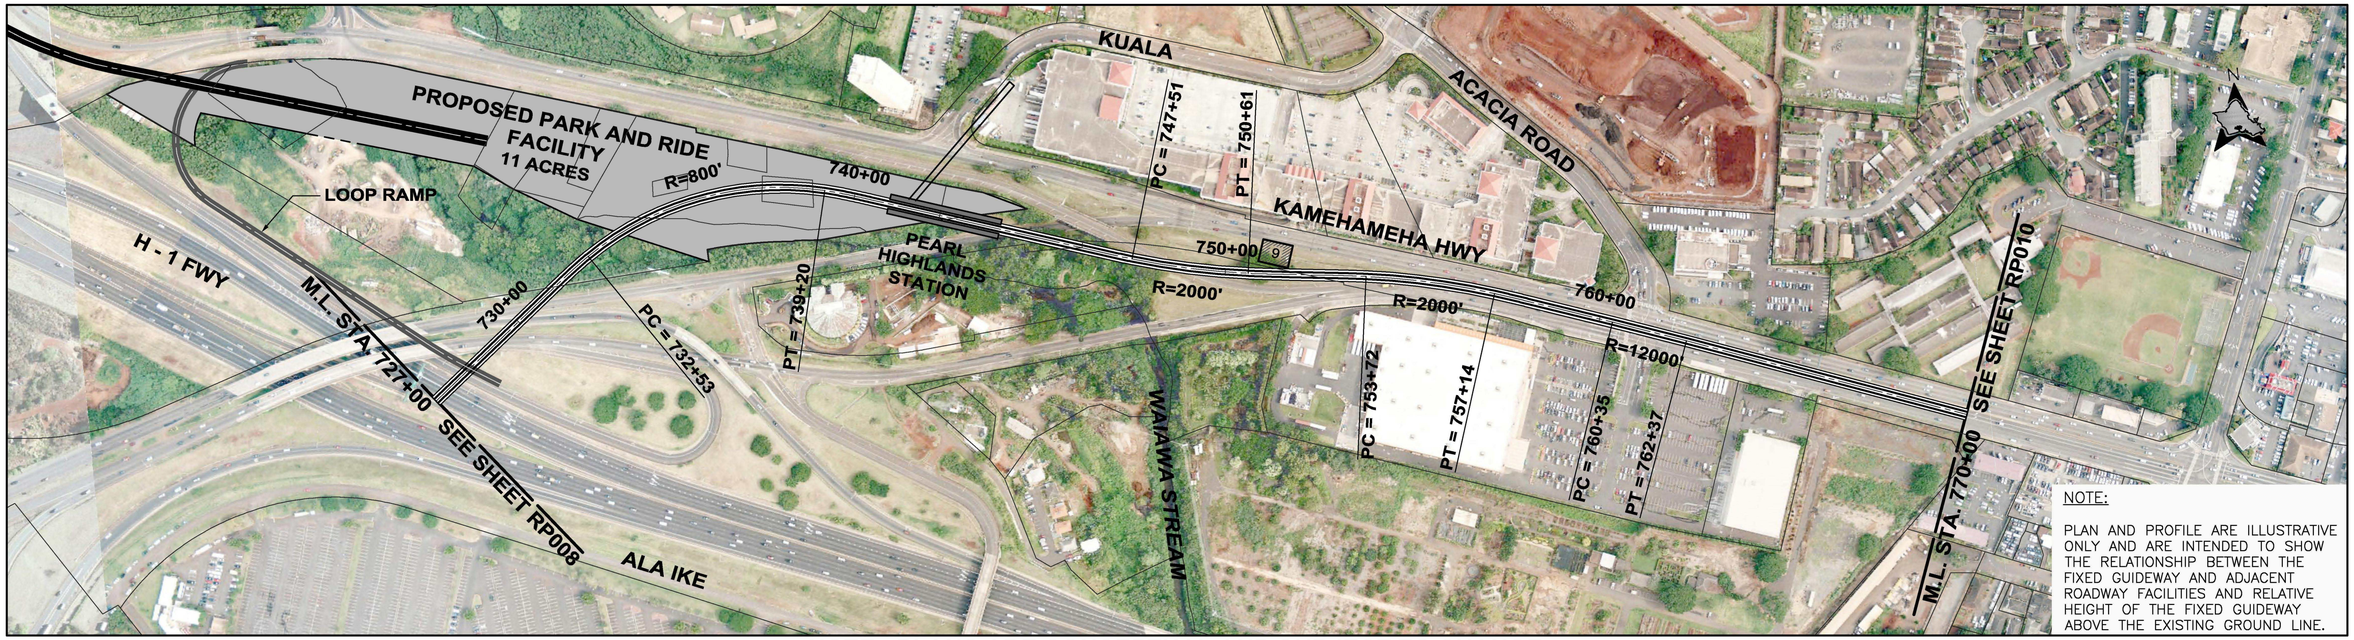

NOTE: PLANS ARE CONCEPTUAL AND SUBJECT TO CHANGE

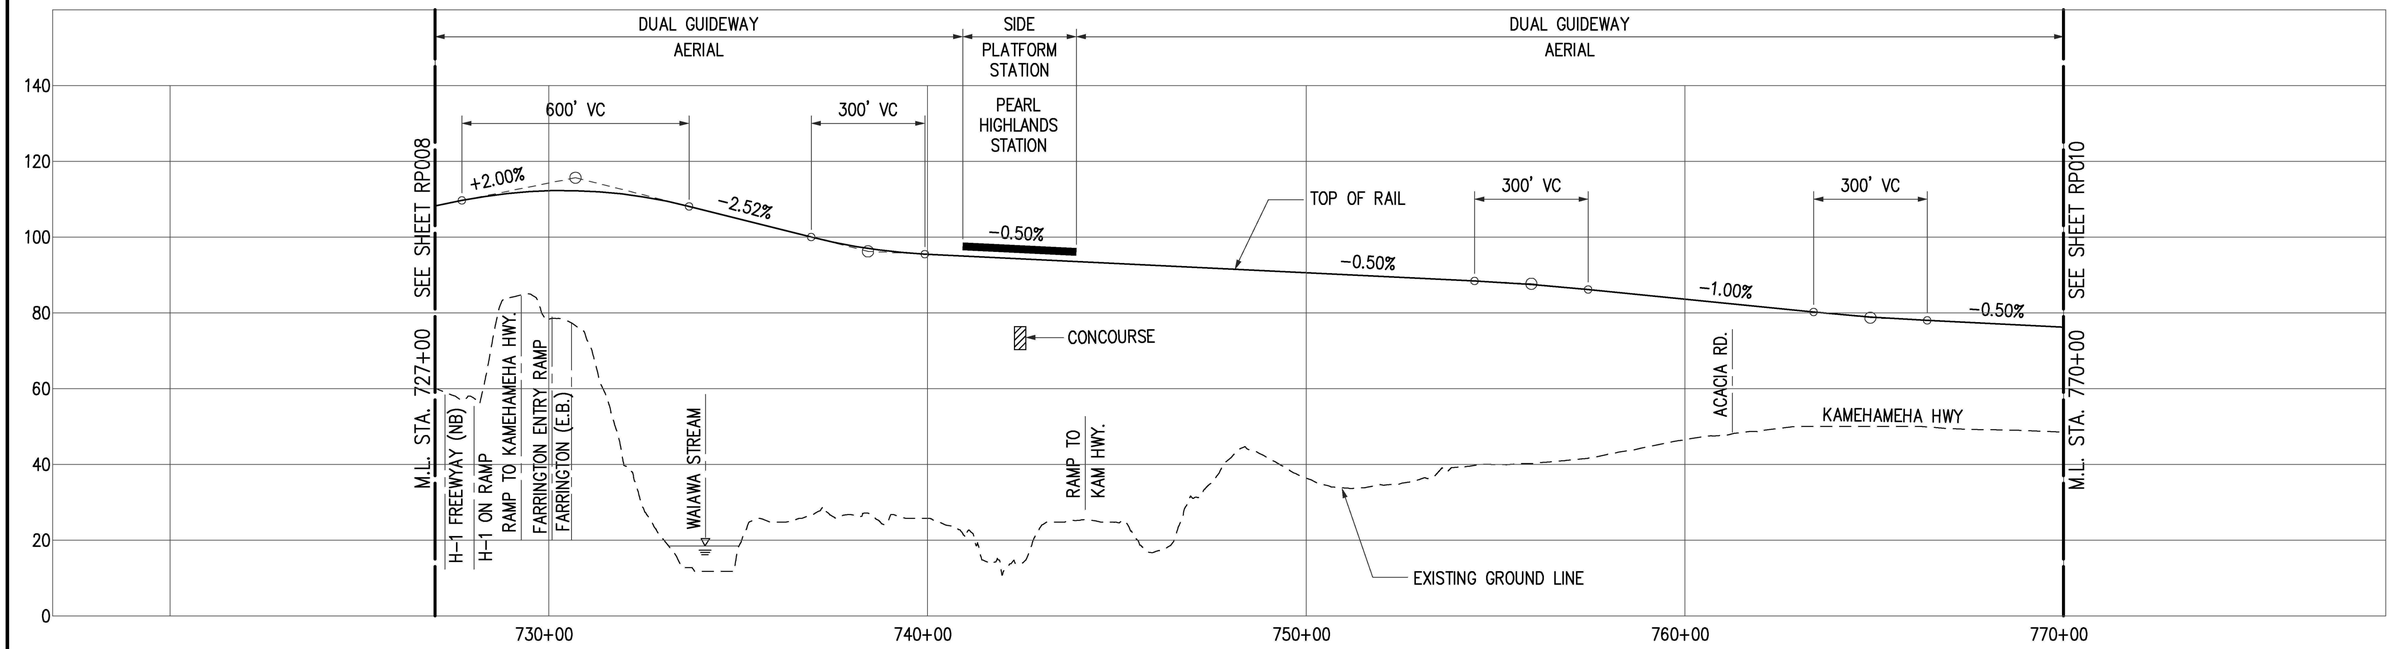

CITY & COUNTY OF HONOLULU
DEPARTMENT OF TRANSPORTATION SERVICES
RAPID TRANSIT DIVISION

HONOLULU HIGH-CAPACITY TRANSIT CORRIDOR PROJECT

Scale:
HORIZ. 0 200' 400'
VERT. 0 20' 40'

CONCEPTUAL ALIGNMENT PLANS AND PROFILES

PLAN AND PROFILE
STA 727+00 TO STA 770+00

SHEET 10 OF 32

Page No. 16 of 38
Drawing No: **RP009**
Date: 09/22/08

2008-09-24 5:22 PM K:\EIS Drawings_FINAL_PLANS AND PROFILES\HHCT-B09-RP009.dwg

AR00142466