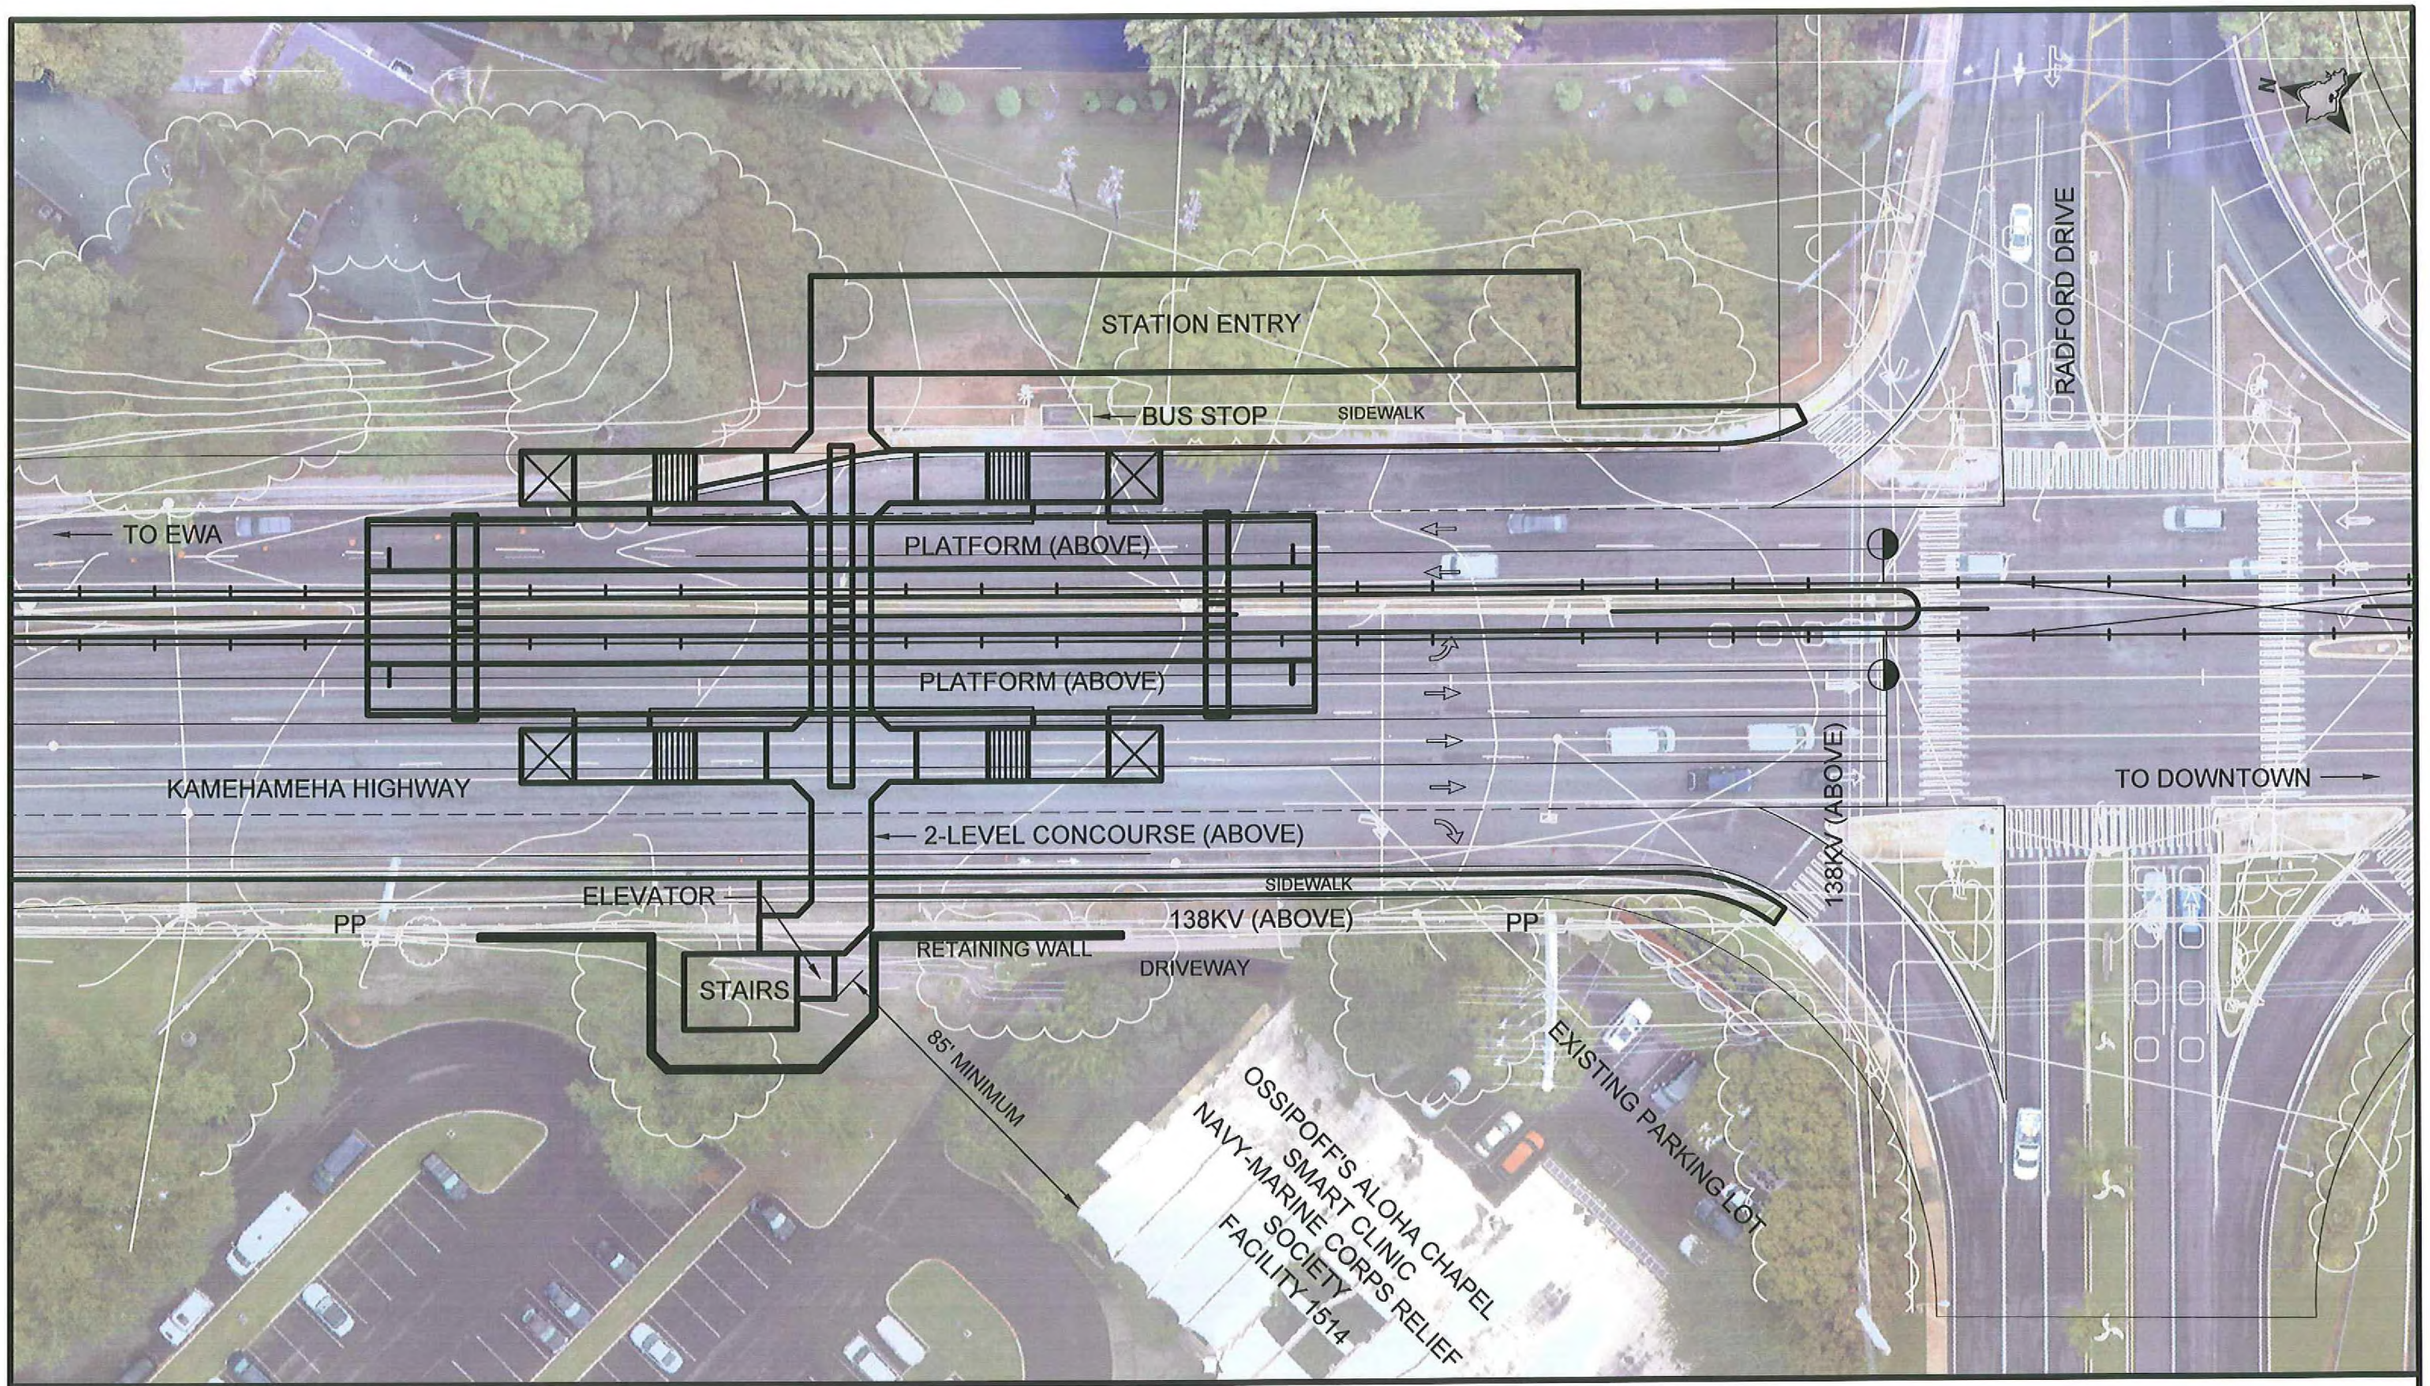

PEARL HARBOR STATION - OPTION 1B

APPROXIMATE SCALE: 1" = 40'

MAY 8, 2009

40' 0 40'