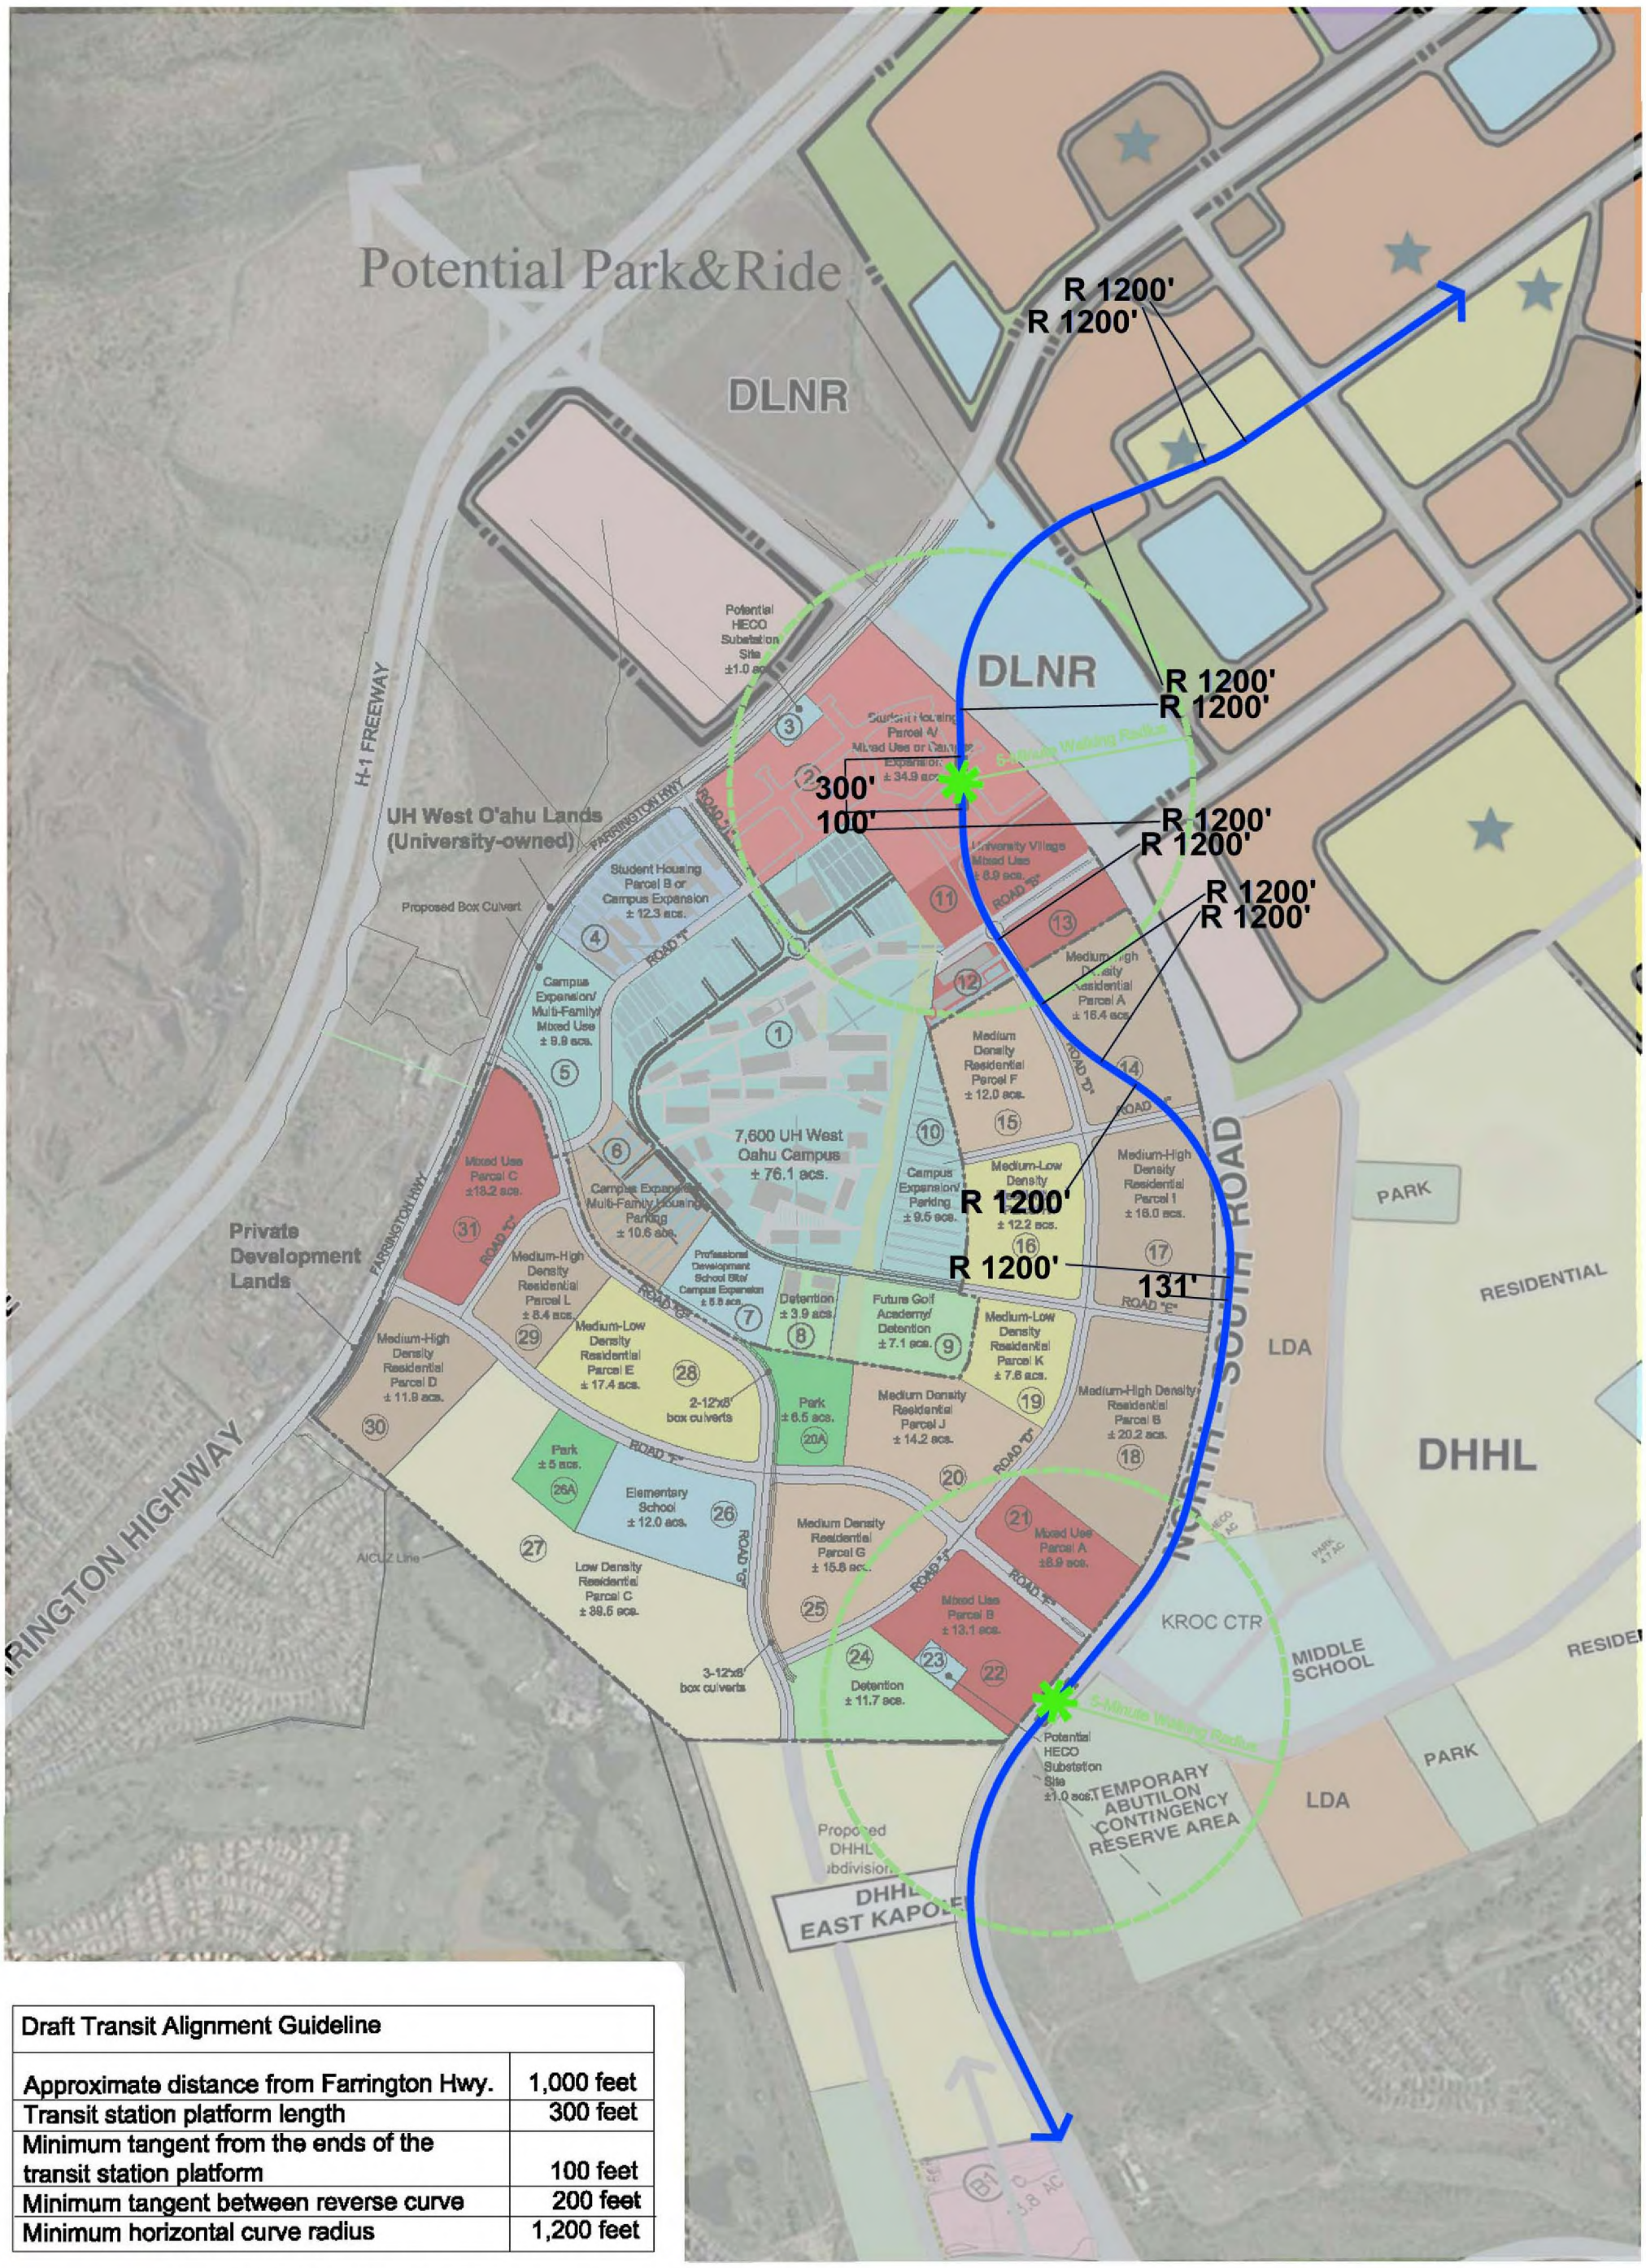

Draft Transit Alignment Guideline	
Approximate distance from Farrington Hwy.	1,000 feet
Transit station platform length	300 feet
Minimum tangent from the ends of the transit station platform	100 feet
Minimum tangent between reverse curve	200 feet
Minimum horizontal curve radius	1,200 feet

UHWO Preferred Fixed Guideway Alignment

NORTH

LINEAR SCALE (FEET)
100 0 200 400 800

PBR HAWAII & ASSOCIATES, INC.

SUBJECT TO CHANGE

AR00147362