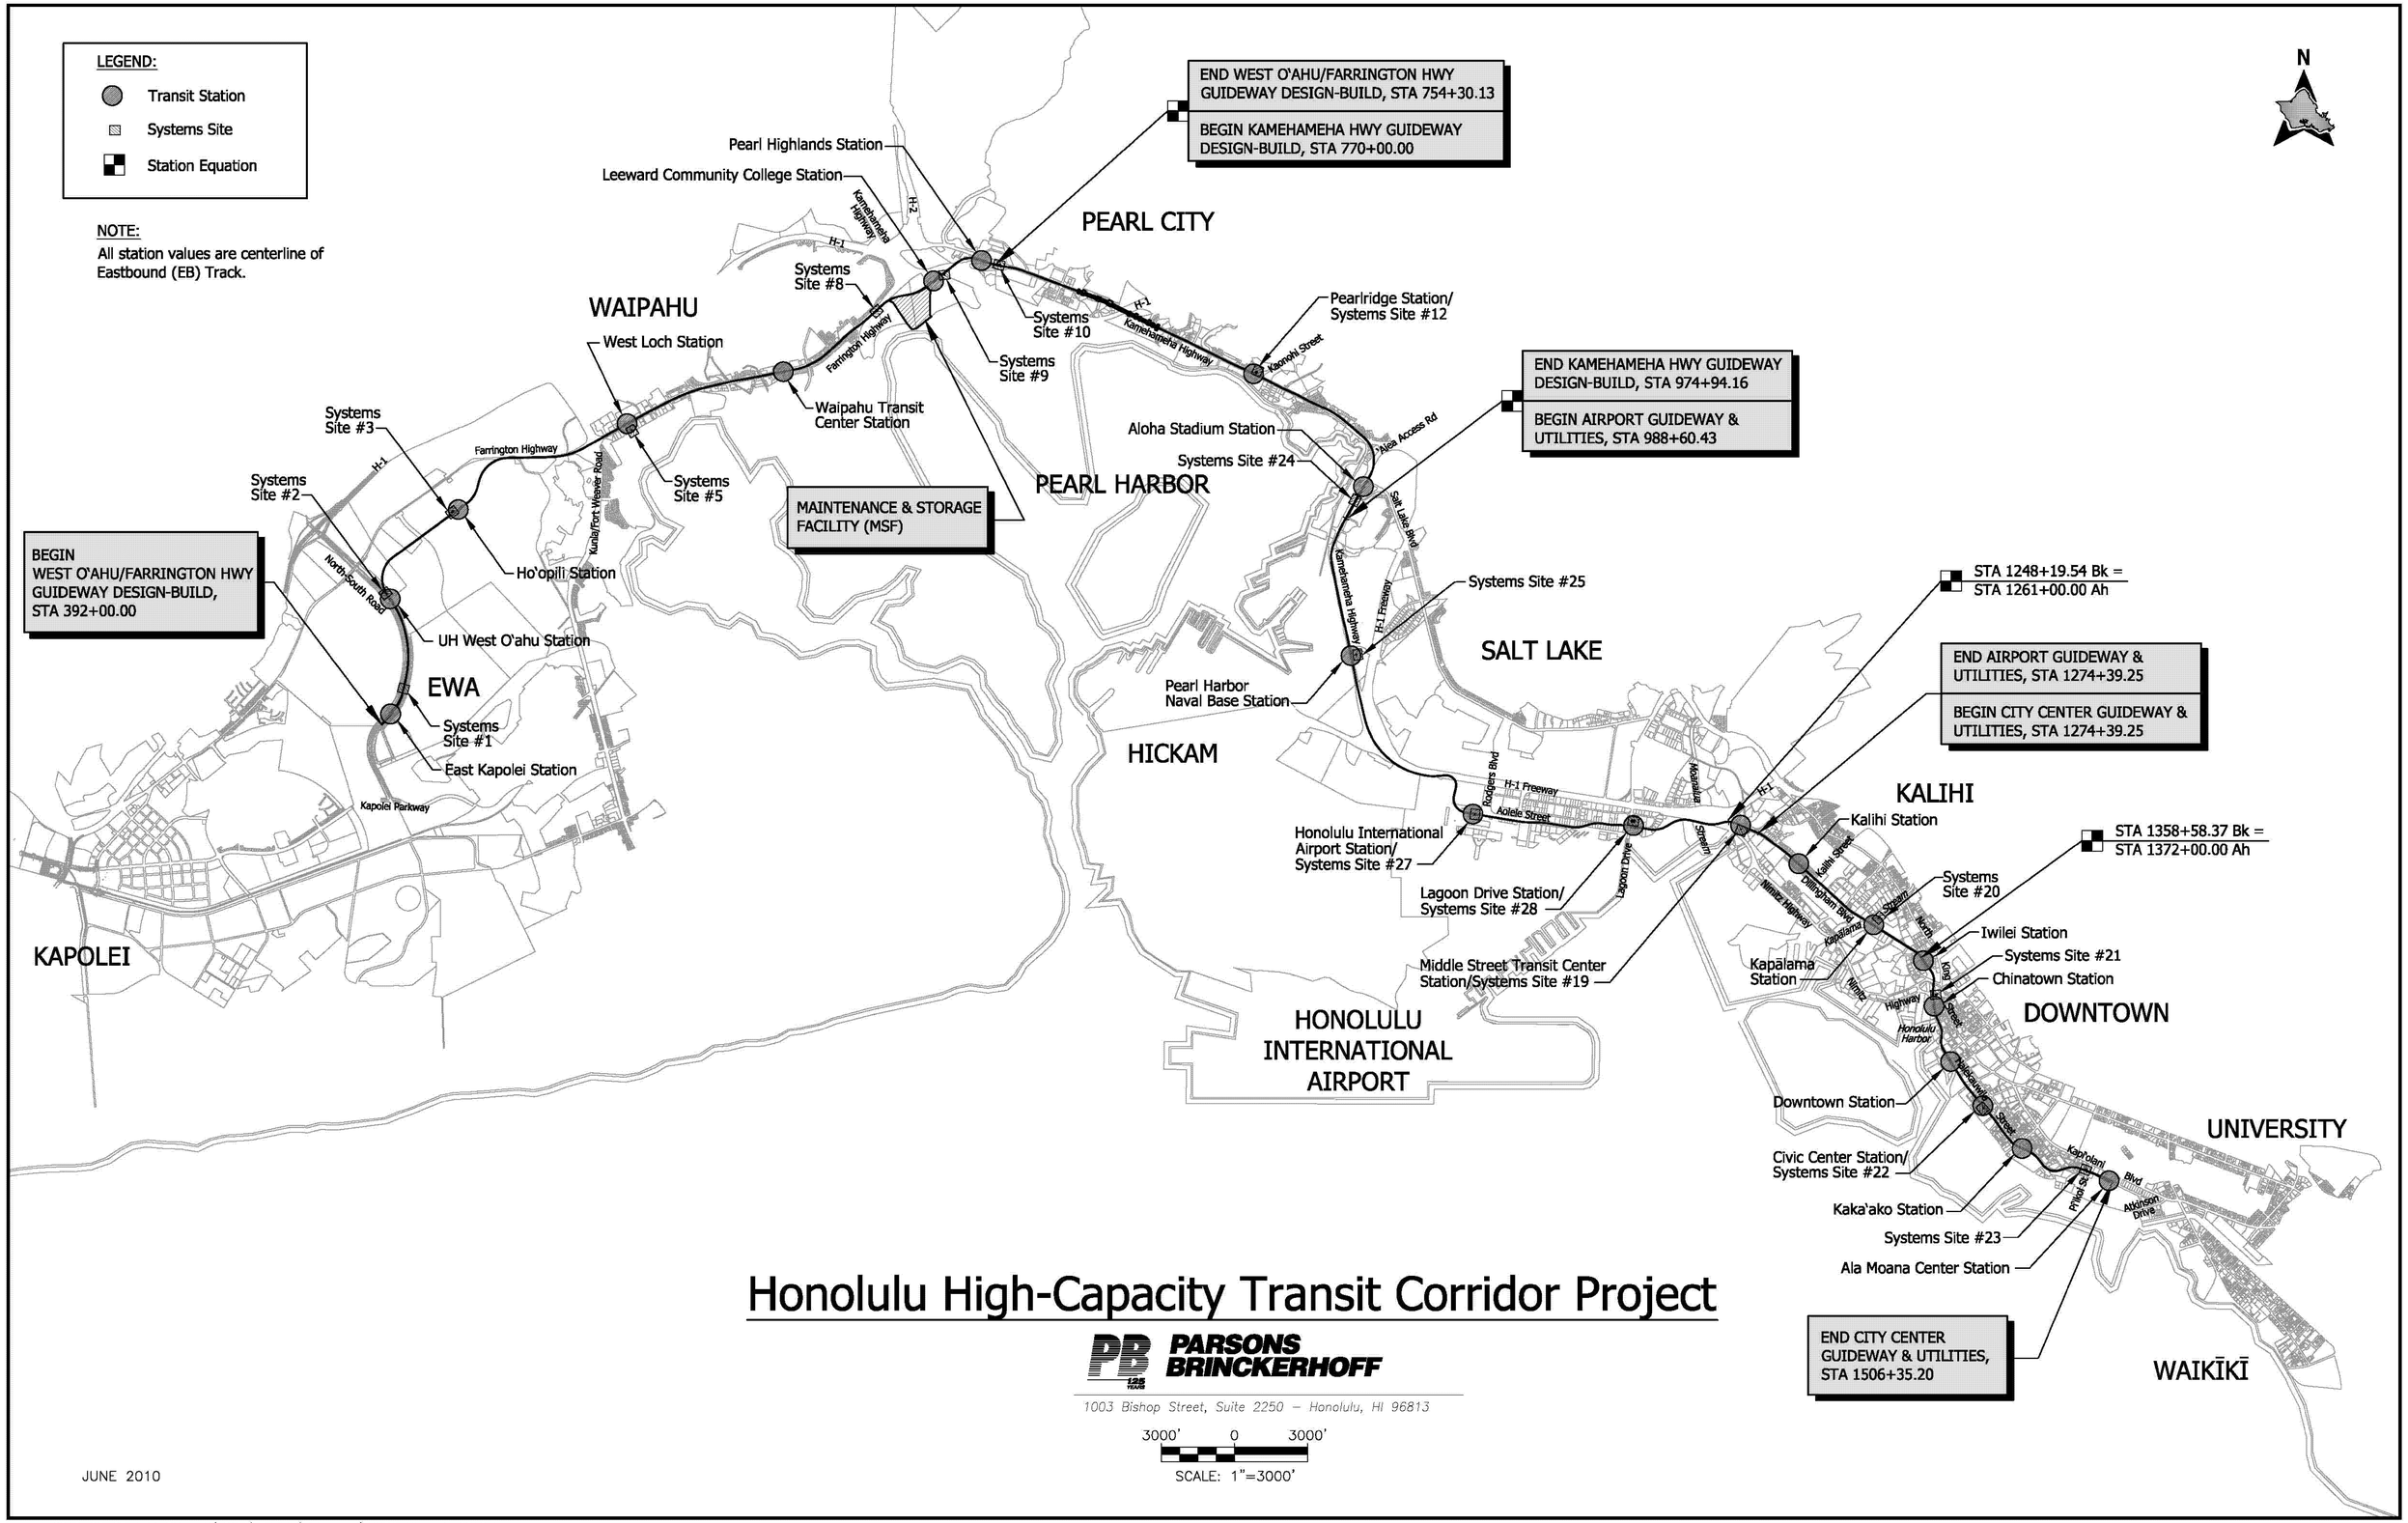

Honolulu High-Capacity Transit Corridor Project

PARSONS BRINCKERHOFF

1003 Bishop Street, Suite 2250 – Honolulu, HI 96813

3000' 0 3000'

SCALE: 1"=3000'

JUNE 2010

2010-06-03 1:44 PM K:\CADD\Exhibits\Alignment\HHCT-Align_May2010.dwg

AR00085206