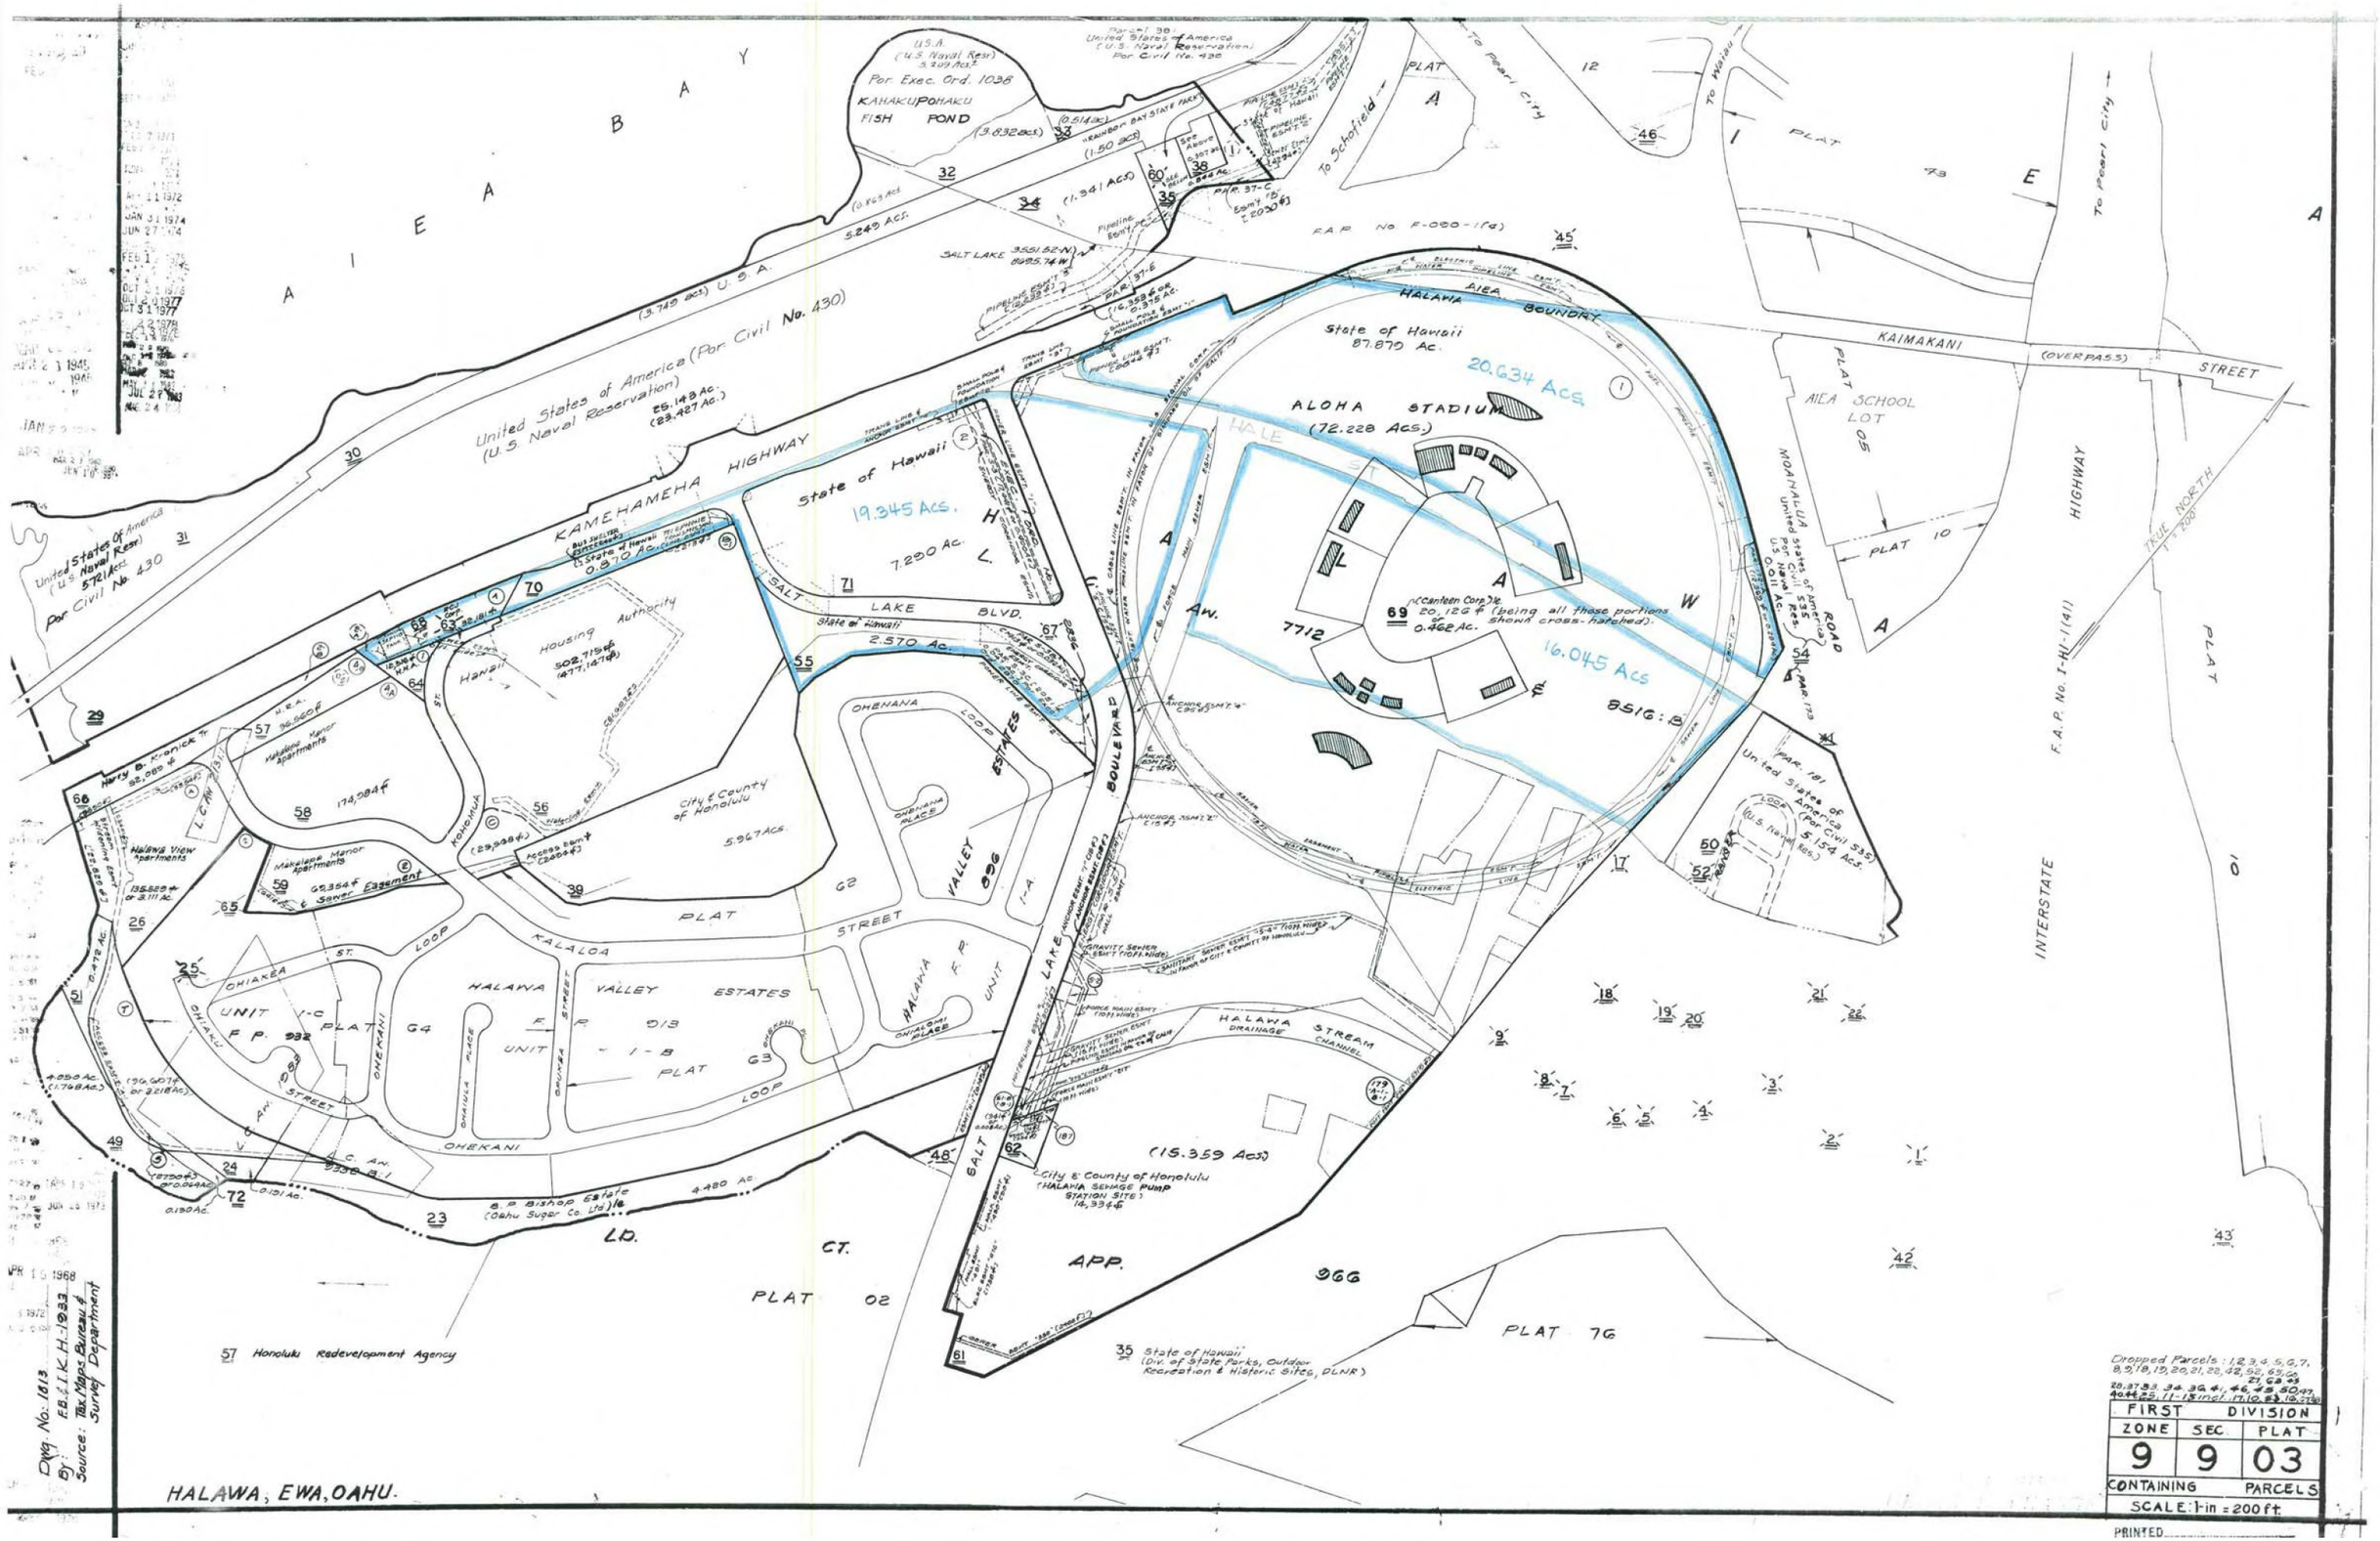
U.S.A. (U.S. Naval Resr.) 3.207 Acs.
Por. Exec. Ord. 1038
KAHAKUPOHAKU FISH POND
Parcel 38 United States of America (U.S. Naval Reservation) Por. Civil No. 430
United States of America (Por Civil No. 430)
(U.S. Naval Reservation)
United States of America (U.S. Naval Resr.) 5.721 Acs. Por. Civil No. 430
KAMEHAMEHA HIGHWAY
State of Hawaii 19.345 Acs.
State of Hawaii 87.870 Ac.
ALOHA STADIUM (72.228 Acs.)
20.634 Acs.
16.045 Acs
HALAWA AREA BOUNDARY
KAIMAKANI (OVERPASS) STREET
AIEA SCHOOL LOT
PLAT 05
PLAT 10
HIGHWAY
INTERSTATE
To Pearl City
To Schofield
To Waipahu
TRUE NORTH
F.A.P. No. F-080-1(7a)
F.A.P. No. I-HI-1(41)
SALT LAKE BLVD.
Housing Authority
Hawaii
City & County of Honolulu
Makalena Manor Apartments
Halawa View Apartments
Harry B. Kronick
OHENANA LOOP
OHENANA ESTATES
HALAWA VALLEY ESTATES
HALAWA F.P. UNIT
HALAWA DRAINAGE STREAM CHANNEL
KALALOA STREET
OHEKANI LOOP
OHIAKEA ST.
OHIAKU STREET
KOHOMUA
OHIAKUA PLACE
OHENANA PLACE
SALT LAKE BOULEVARD
United States of America (Por Civil 535) 5.154 Acs.
(U.S. Navy)
Canteen Corp. Ltd. 20,126 ± (being all those portions shown cross-hatched). 0.462 Ac.
City & County of Honolulu (HALAWA SEWAGE PUMP STATION SITE) 16,334 ±
(15.359 Acs)
B. P. Bishop Estate (Oahu Sugar Co. Ltd.) Lt.
Honolulu Redevelopment Agency
State of Hawaii (Div. of State Parks, Outdoor Recreation & Historic Sites, DLNR)
Dropped Parcels: 1,2,3,4,5,6,7,8,9,18,19,20,21,22,42,52,53,54,21,62,43,28,31,33,34,35,44,46,48,50,47,44,45,11-13 incl. 17,16,23,19,36
FIRST DIVISION
ZONE 9 SEC. 9 PLAT 03
CONTAINING PARCELS
SCALE: 1-in = 200 ft.
PRINTED
Dwg. No. 1813
F.B. & I.K. H. 1933
By:
Source: Tax Maps Bureau & Survey Department
HALAWA, EWA, OAHU.

AR00125261