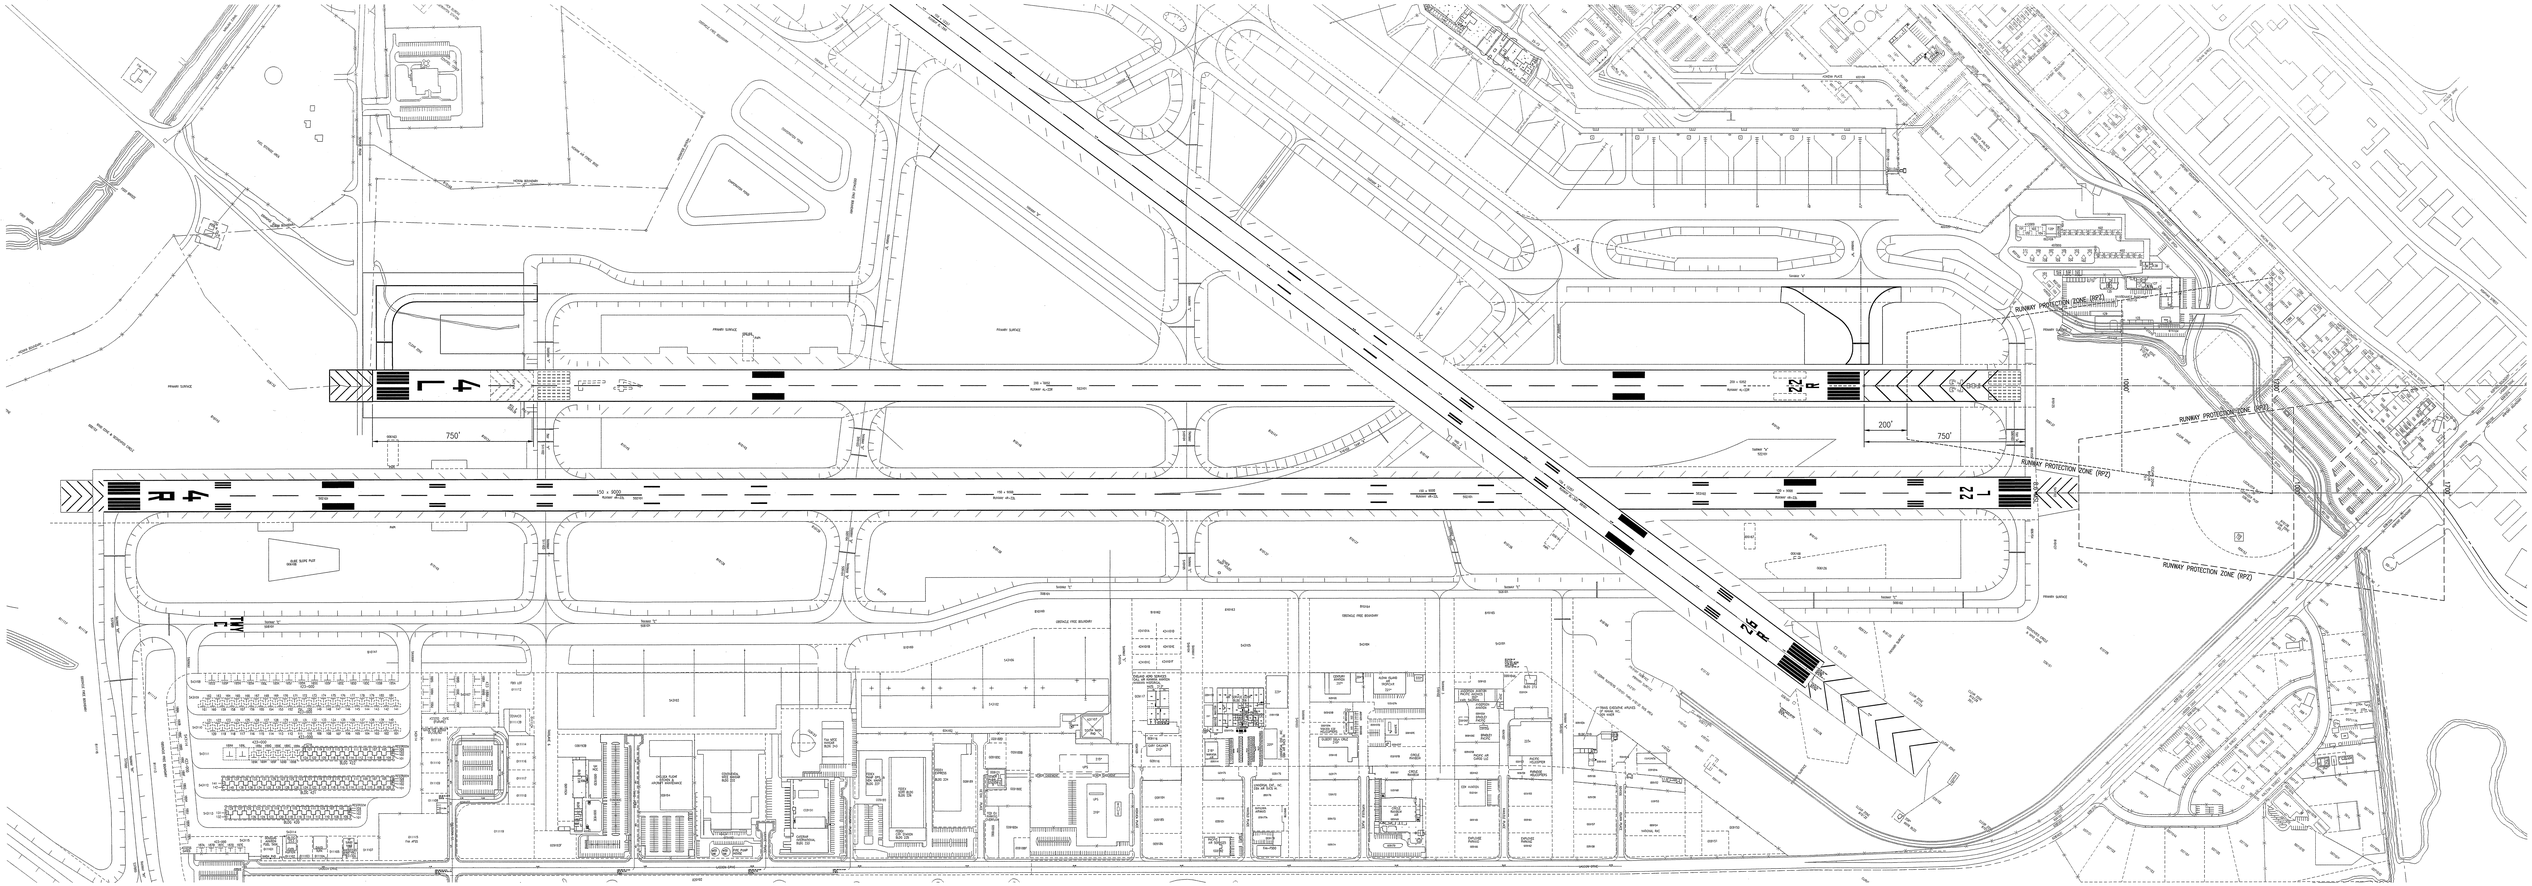
4 L
4 R
22 R
22 L
750'
200'
750'
RUNWAY PROTECTION ZONE (RPZ)
RUNWAY PROTECTION ZONE (RPZ)
RUNWAY PROTECTION ZONE (RPZ)
RUNWAY PROTECTION ZONE (RPZ)
Taxiway "A"
Taxiway "B"
Taxiway "C"

AR00058470